

Do not scale off this drawing. All discrepancies to be reported to Portakabin Limited.

© Portakabin Limited 2007
This drawing is the property of Portakabin Limited, it must not be copied or reproduced or divulged to anyone without written permission.

Rev. Date By

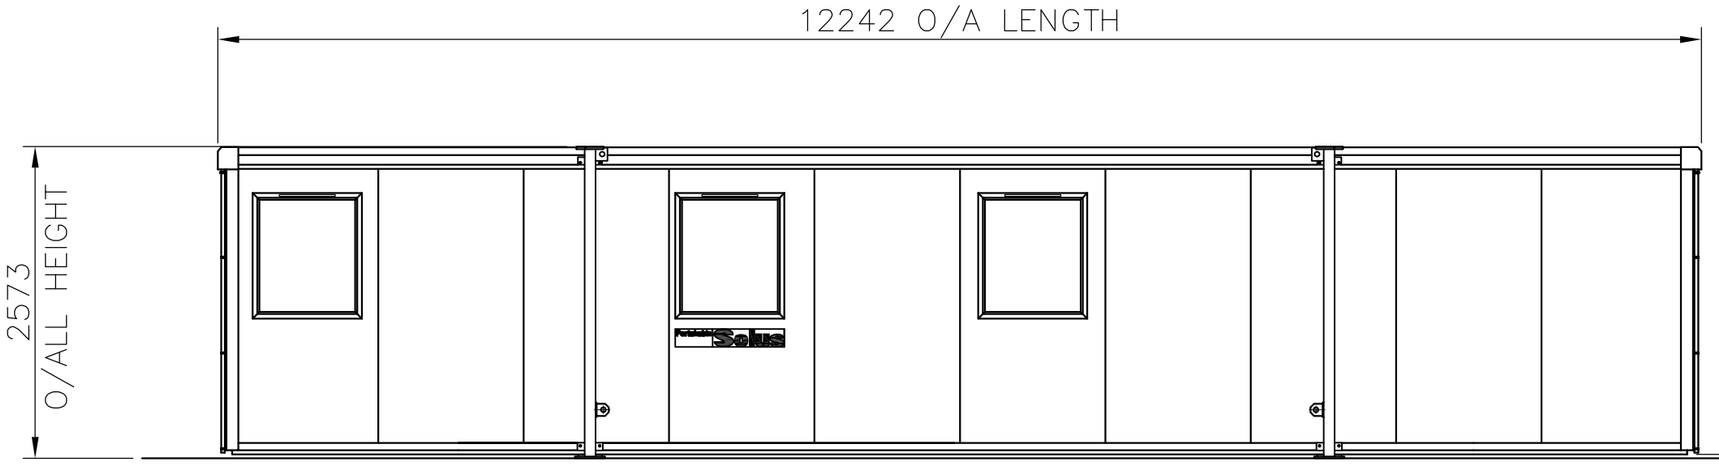


REAR ELEVATION

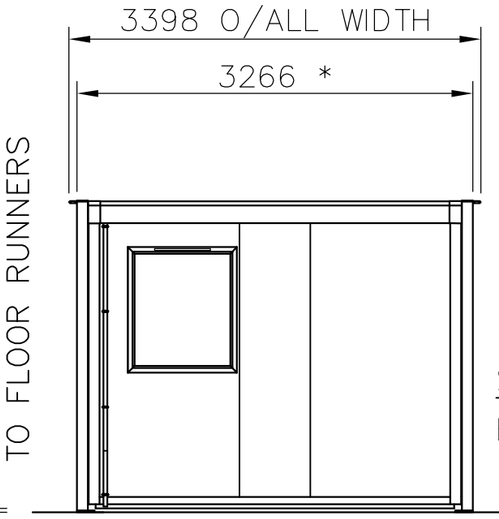


END ELEVATION

* NOTE O/ALL WIDTH FOR CONTINENTAL EUROPEAN BUILDINGS

DOOR & WINDOW POSITIONS MAY BE DIFFERENT TO THOSE SHOWN ON SPECIFIC CONTRACT DRAWINGS

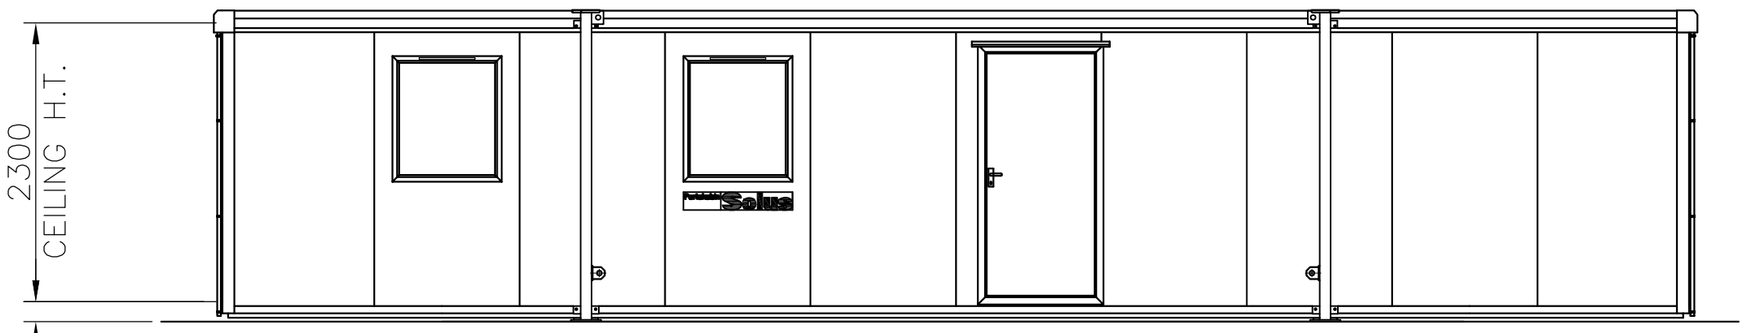


FRONT ELEVATION

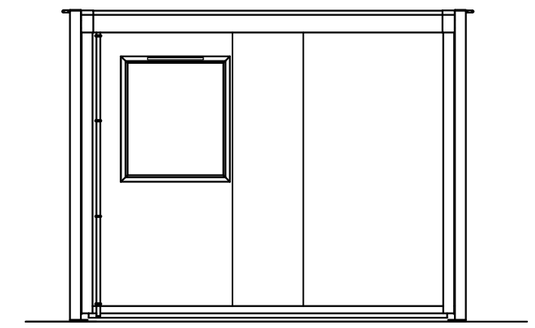


END ELEVATION

STANDARD COLOURS

External : Wall Cladding, – Sales & Scottish Divisions – Albatross nearest BS ref. 18 B 17
Fascia, Corner & Bottom Wall Trims – Hire & European Divisions – Goosewing Grey nearest BS ref. 10 A 05
Door leaf – Sales & Scottish Divisions – Britannia Blue nearest BS ref. 18 E 58
– Hire – Merlin Grey nearest BS ref. 18 B 25
– Portaloo & Events – Poppy Red nearest BS ref. 04 E 53
– European Division – Goosewing Grey nearest BS ref. 10 A 05
Door Frame – Silver Anodised Aluminium.
Door Furniture – Manhatten Grey NCS S 2502–Y RAL–DS 080 70 05.
Windows – Sales & Scottish Divisions – Britannia Blue nearest BS ref. 18 E 58
– Hire – Grey nearest RAL 7042
– Portaloo & Events – Blue Grey nearest BS ref. 18 B 29
– European Divisions – Blue nearest RAL 5011
Roof – White nearest BS ref. 00 E 55
Outer Legs – Grey to BS4800 ref. 10 A 05
Inner Legs – Hot dipped galvanised

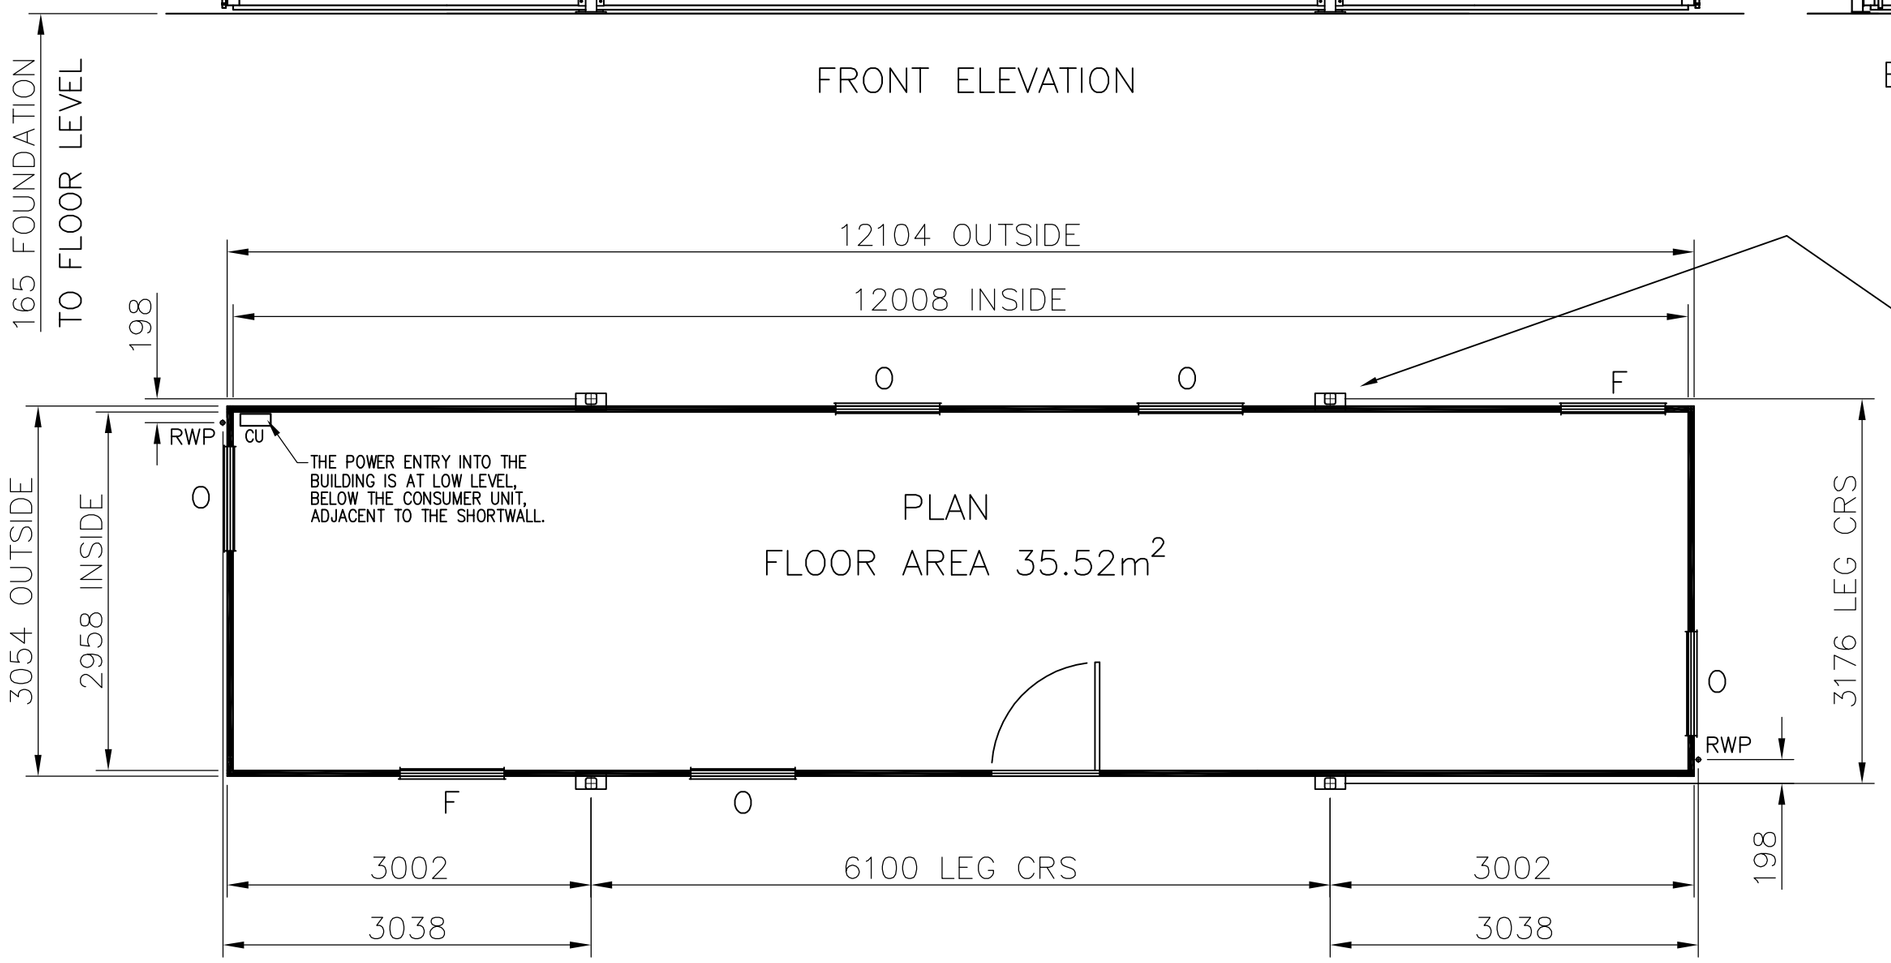

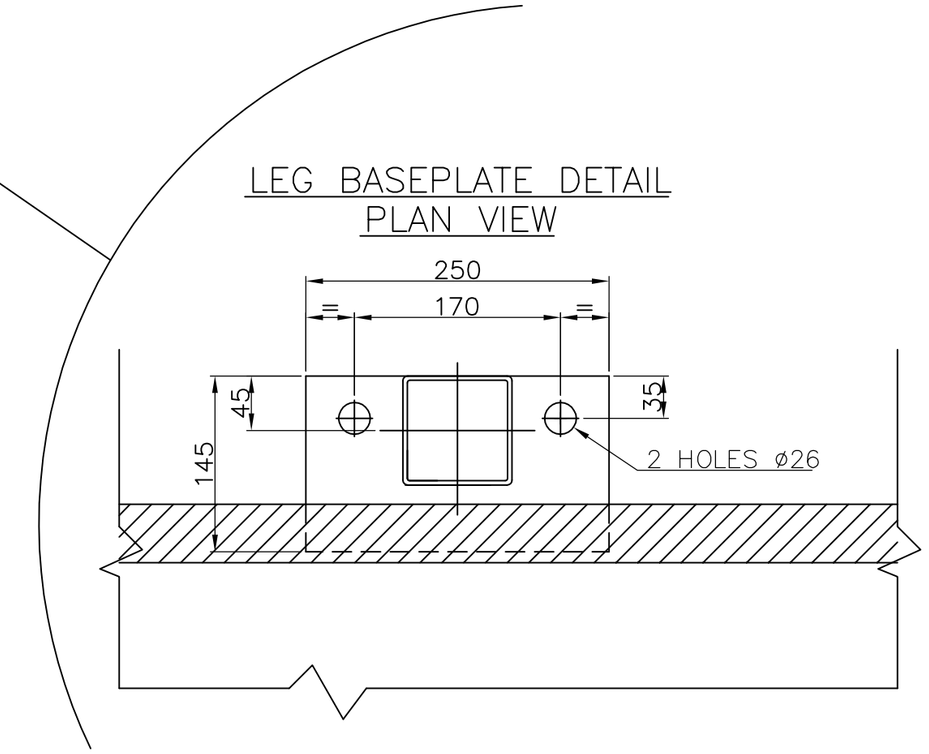

KEY

O OPEN WINDOW
F FIXED WINDOW
RWP RAIN WATER PIPE
CU CONSUMER UNIT

FOUNDATIONS

Simple foundations of level hardstandings are required to be capable of taking the foundation design load at each foot position of 42kN, which includes the dead weight of the building, imposed floor load of 3kN/m², imposed roof load of 0.75kN/m², and a basic wind speed to meet the requirements of BS6399: Part 2.
The foundations are to designed in accordance with BS8004 with level tops of a tolerance of ±3mm.
The area of ground under the building, plus a surrounding 500mm must be no higher than 50mm below the tops of the building foundations.

All buildings are to be anchored to the foundations via the baseplate using M20 anchor bolts, unless it can be established that no climatic or other forces are likely to be applied so as to exceed the intrinsic stability of the building in its unloaded state.
All Lodastrut legs should be fully retracted onto the safety stops with the leg pins fitted through the outer legs and secured by the locking cotter.

It is recommended that professional advice is obtained for the design of the foundations.

Portakabin®

Portakabin Limited Huntington York YO32 9PT
Telephone 01904 611655 Fax 01904 611644

Project: PORTAKABIN SOLUS

Client:

Title:

SPECIFICATION DRAWING SL122 LODASTRUT LEG OPTION

Date	Drawn
2.10.07	R.SCHOFIELD

Scale: 1:5 & 1:50

Drg. No.	Rev.
DQ2697	C