0 0.1 0.2 0.3 0.4 0.5

Metres 1:5

0 0.2 0.4 0.6 0.8 1

Metres 1:10

REV A: Adaption to lead downstand size and stone parapet size

DO NOT SCALE FROM THIS DRAWING ALL DIMENSIONS TO BE CHECKED ON SITE PRIOR TO COMMENCEMENT. ANY DISCREPANCIES TO BE REPORTED IMMEDIATELY TO THE ARCHITECT.

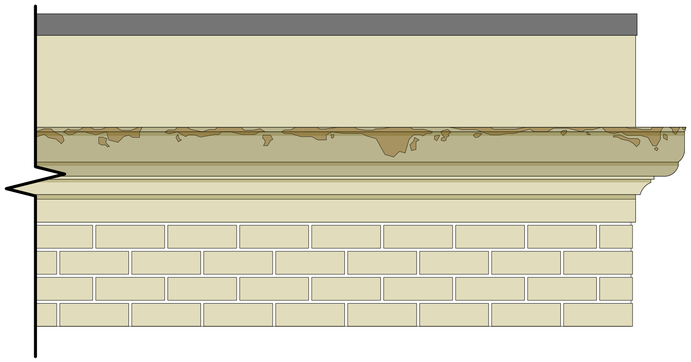

ELV 01 Exisitng Elevation
1:10

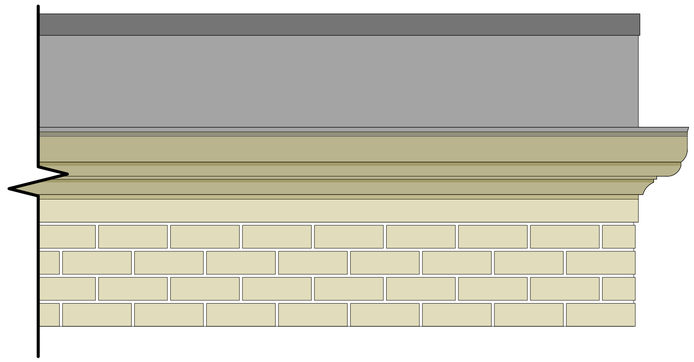

ELV 02 Proposed Elevation
1:10

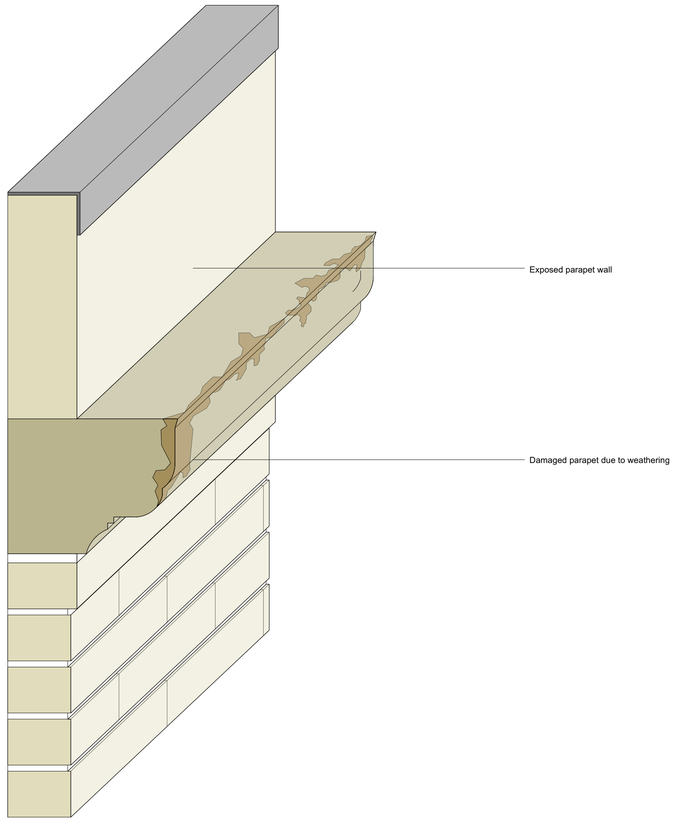

DET 01 Exisitng Parapet Detail
1:5

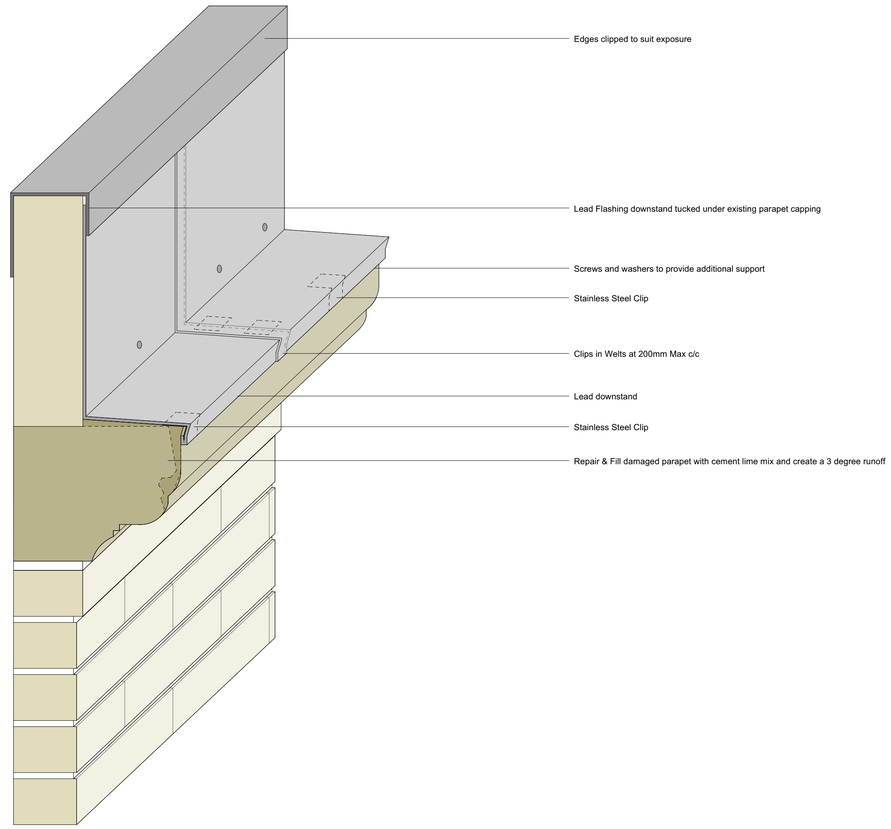

DET 02 Proposed Parapet Detail
1:5

PAUL STEVENS ARCHITECTURE LTD
Unit 3 Boathouse Meadow Business Park
Cherry Orchard Lane
Salisbury
Wiltshire
SP2 7LD

Tel No: 01722 349384

THIS DRAWING IS COPYRIGHT. IT MUST NOT BE COPIED, USED OR DISCLOSED TO THIRD PARTIES WITHOUT PRIOR PERMISSION.

PROJECT:

St Elizabeth House,
Exeter Street,
Salisbury,
SP1 2SG

DRAWING:

Proposed
Parapet Works

SCALE: 1:10, 5 @ A1

DATE: 07 2023

DESIGN: ☐ PLANNING: ☒ BLDG REGS: ☐

TENDER: ☐ CONSTRUCTION: ☐

DRAWN: CEB DATE: 31/07/2023

CHECKED: DATE:

JOB No: 1044

DWG No: 01 REV: A

CURRENT: ☐

SUPERSEDED: ☐