
**Location Plan**

Site Address: **Oate Barn, Prospect, Kingsdown, SN13 8AY**

Date Produced: **03-Aug-2023**

Scale: **1:2500 @A4**

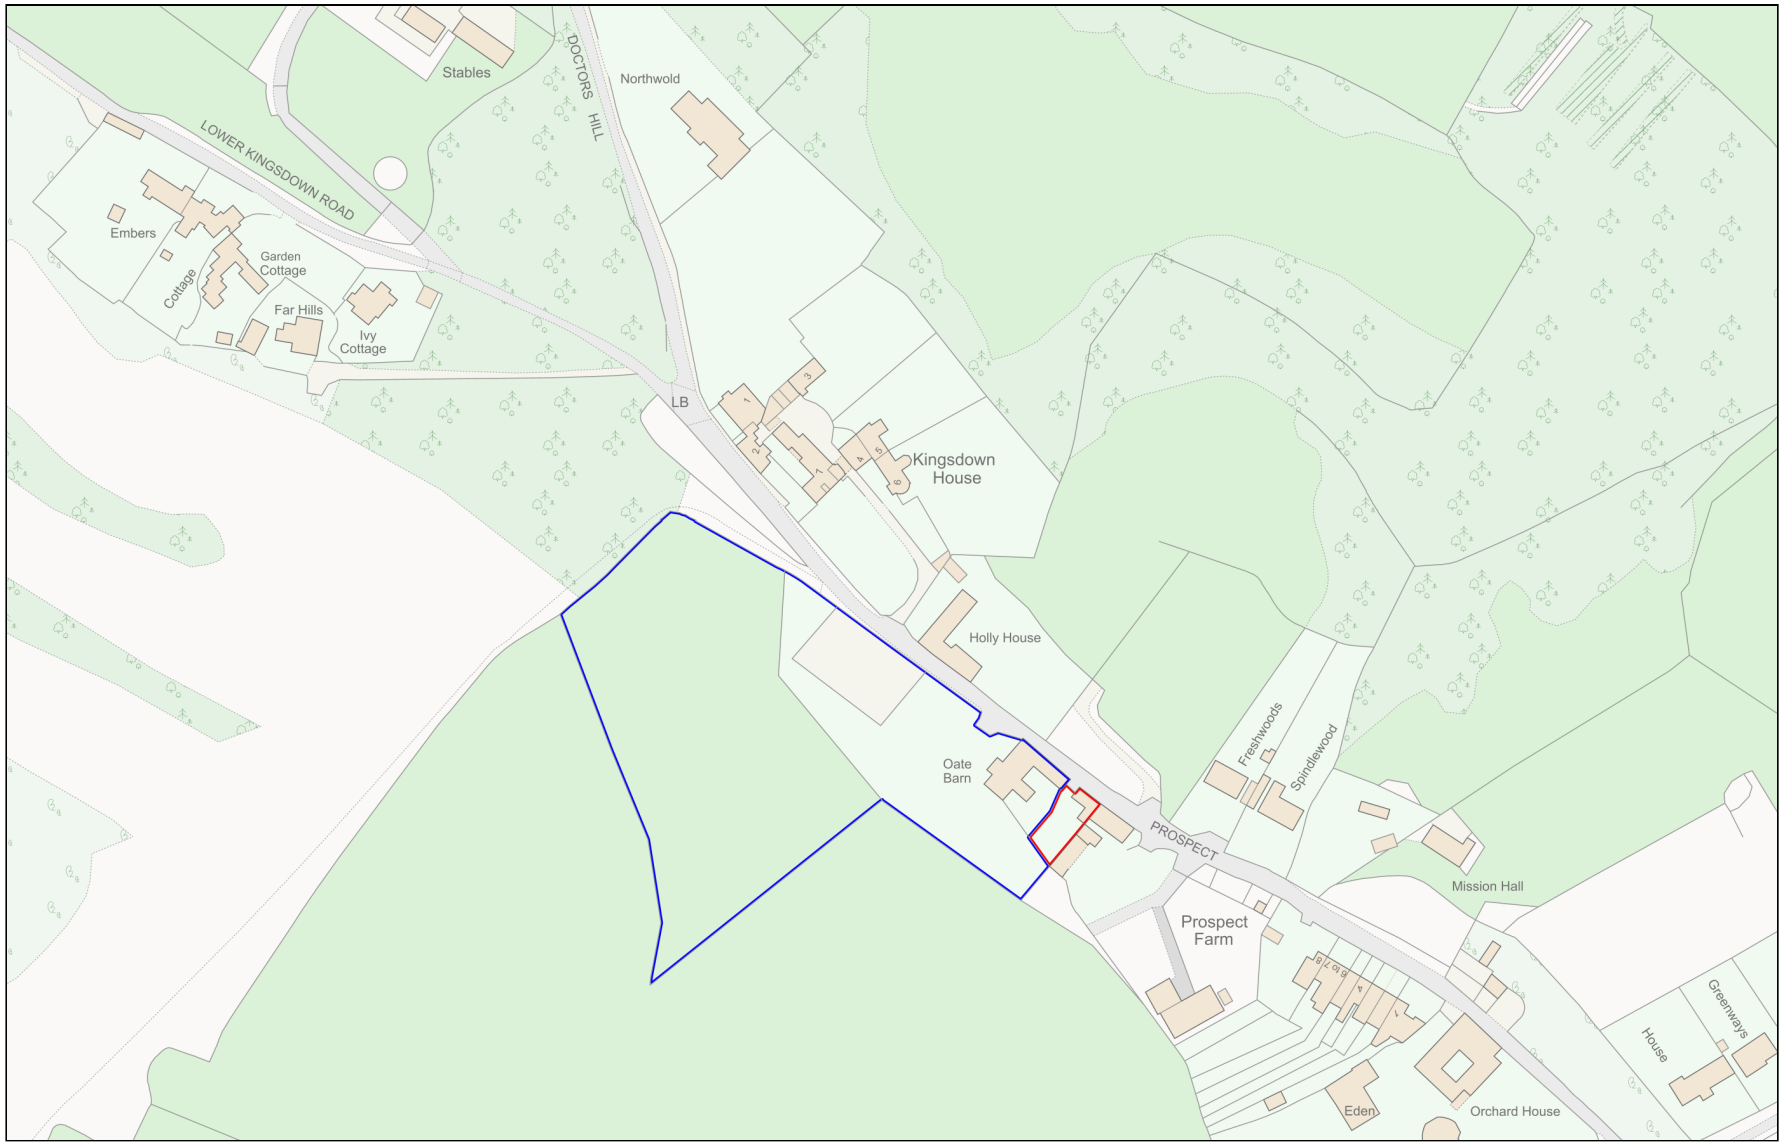


0 100

Metres

Planning Portal Reference: **PP-12357893v1**

Powered By TerraQuest

© Crown copyright and database rights 2023 OS 100042766