
ROOF PLAN



GROUND FLOOR

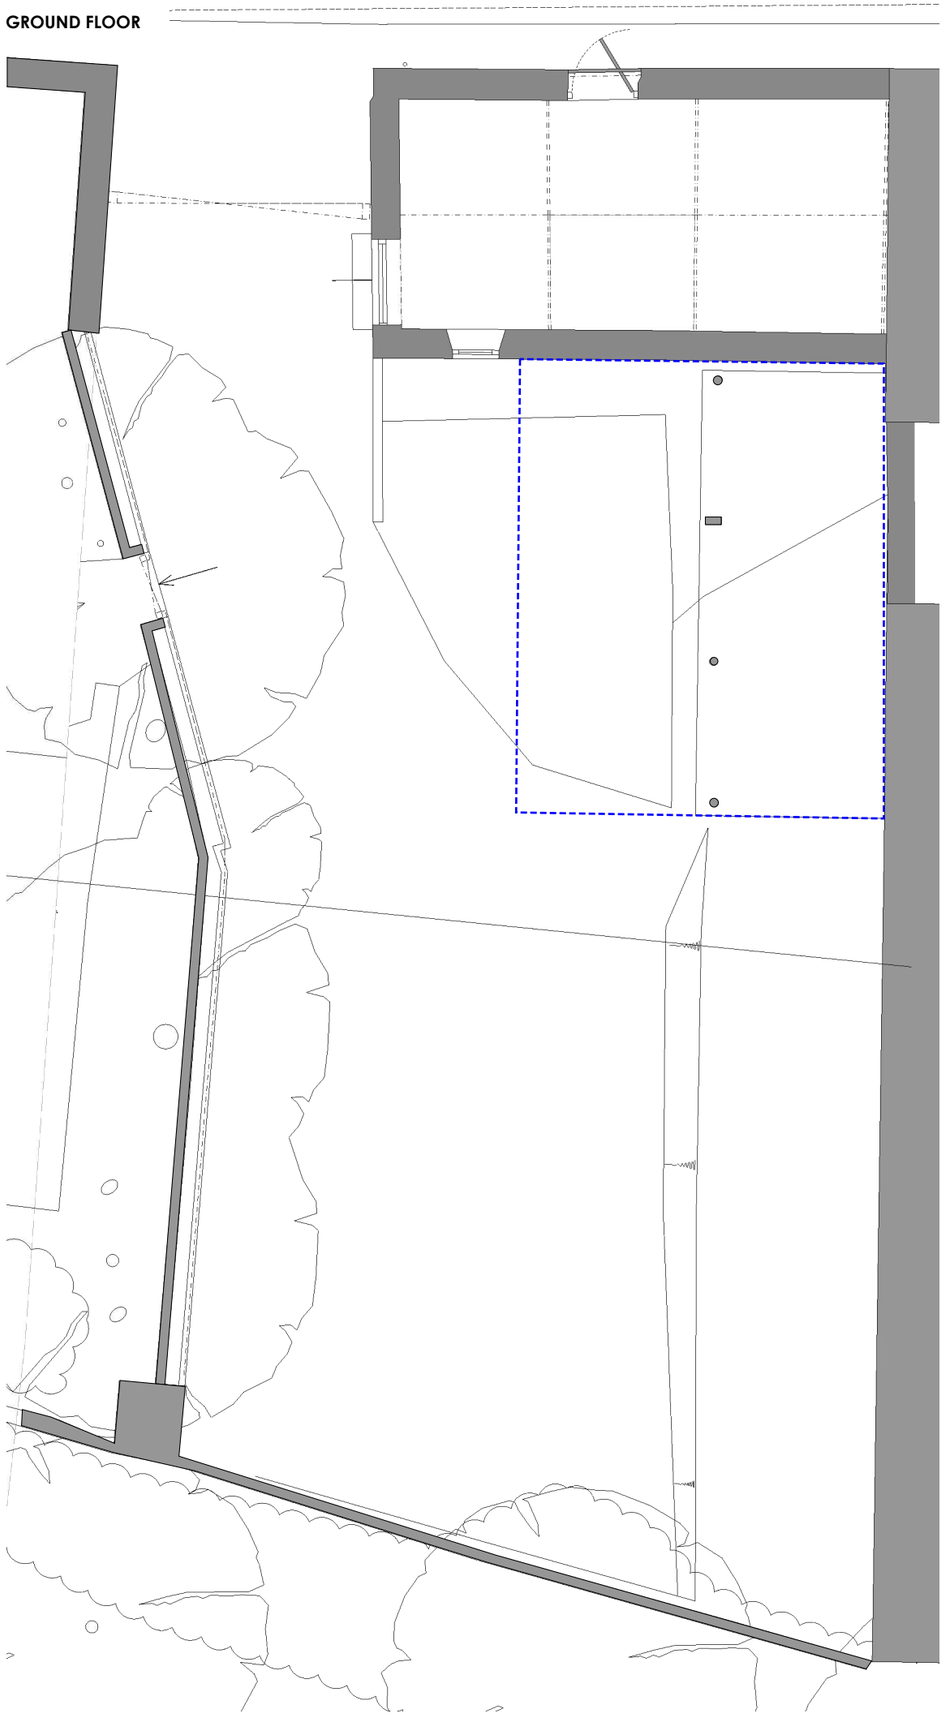

GENERAL NOTES
All work to be to the entire satisfaction of the Local Authority, notwithstanding anything shown on these drawings.

All materials, components and workmanship are to comply with the relevant British Standards, Codes of Practice, and any appropriate applicable manufacturers' recommendations.

ALL DIMENSIONS ARE STRUCTURAL UNLESS OTHERWISE NOTED.

Both drawing and design are © Matthew Clay Architects Ltd 2023.

KEY
AFFECTED AREAS

NEW BUILD / EXTENSION

EXISTING LINE OF OWNERSHIP

SPECIFIC NOTES - PROPOSED MATERIALS

Walls
New walls to be horizontal timber weatherboarding to match main house existing

Roofs
Pressed metal sheets with standing seams. Matt finish nom RAL 7016 finish. Rainwater goods to be powder-coated, painted aluminium.

Windows & doors
Roof light to be set in powder coated aluminum frame.
Powder-coated, painted aluminium frames to casement windows.
Full double-glazed vision panels to sliding doors set in slimline aluminium frames.

PLANNING ISSUE

- PLANNING DRAFT 03.08.2023

0m 5m

1:100 @ A3


PROJECT
ANNEXE CONVERSION
'OATE BARN', KINGSDOWN,
WILTSHIRE SN13 8AY

DRAWING NAME
PROPOSED PLANS


DRAWING NUMBER
263.3.015


REVISION
-

matthew clay architects

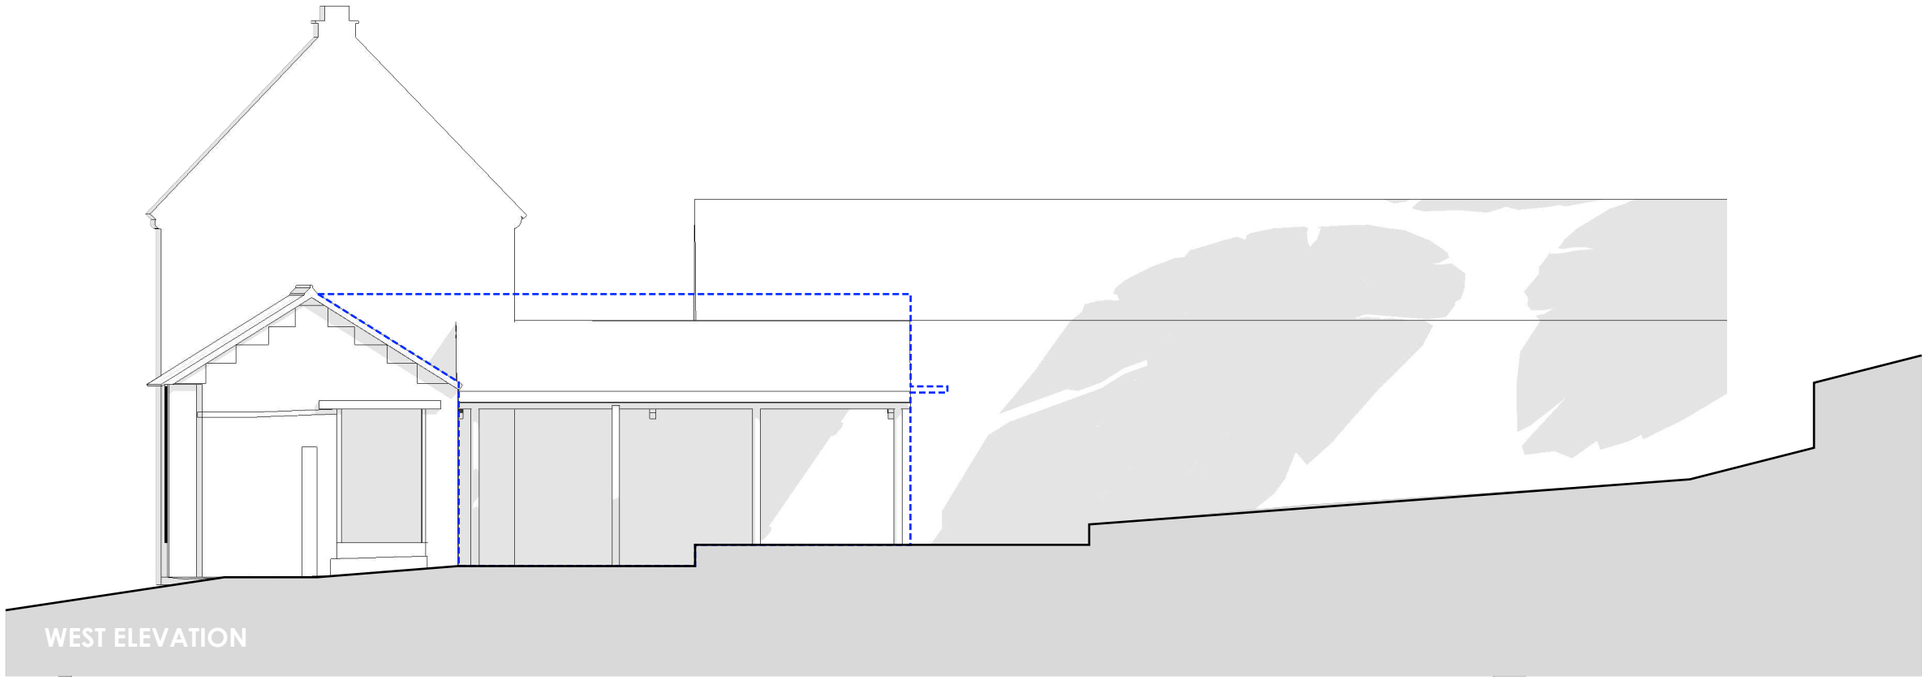

WEST ELEVATION

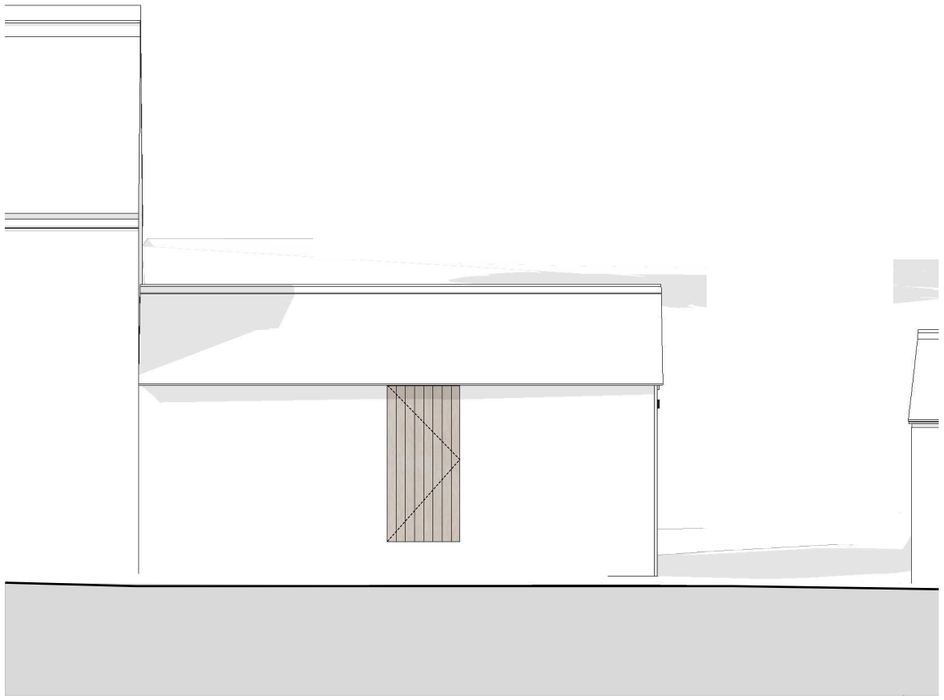

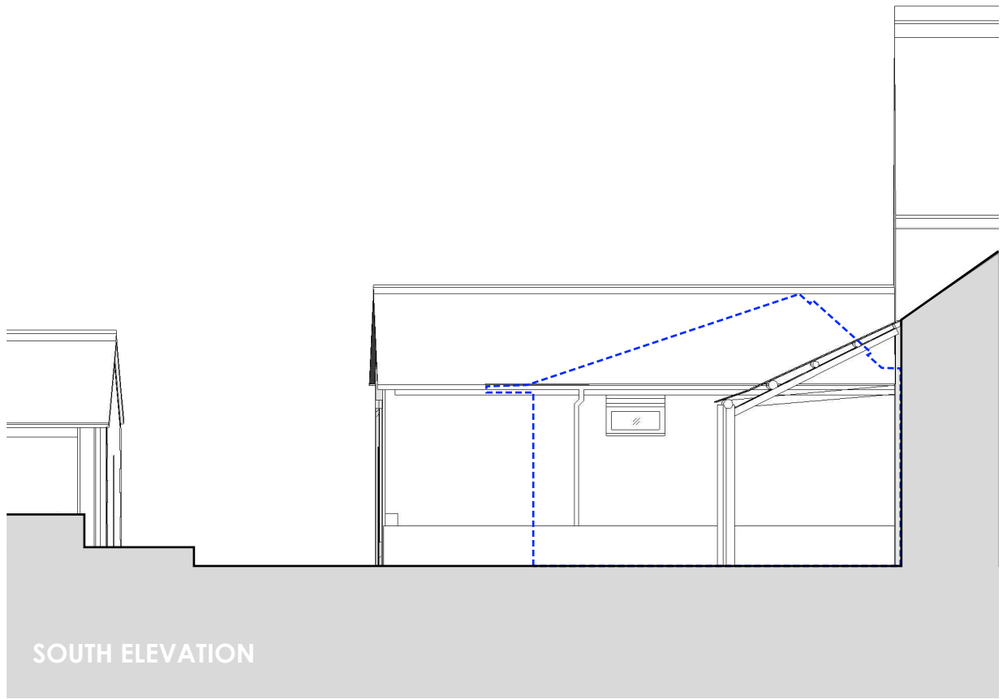

SOUTH ELEVATION

GENERAL NOTES
All work to be to the entire satisfaction of the Local Authority, notwithstanding anything shown on these drawings.

All materials, components and workmanship are to comply with the relevant British Standards, Codes of Practice, and any appropriate applicable manufacturers' recommendations.

ALL DIMENSIONS ARE STRUCTURAL UNLESS OTHERWISE NOTED.

Both drawing and design are © Matthew Clay Architects Ltd 2023.

KEY
AFFECTED AREAS

NEW BUILD / EXTENSION

EXISTING LINE OF OWNERSHIP

SPECIFIC NOTES - PROPOSED MATERIALS

Walls
New walls to be horizontal timber weatherboarding to match main house existing

Roofs
Pressed metal sheets with standing seams. Matt finish nom RAL 7016 finish. Rainwater goods to be powder-coated, painted aluminium.

Windows & doors
Roof light to be set in powder coated aluminum frame.
Powder-coated, painted aluminium frames to casement windows.
Full double-glazed vision panels to sliding doors set in slimline aluminium frames.

PLANNING ISSUE

- PLANNING DRAFT 03.08.2023

0m 5m

1:100 @ A3

PROJECT

ANNEXE CONVERSION
'OATE BARN', KINGSDOWN,
WILTSHIRE SN13 8AY

DRAWING NAME

PROPOSED ELEVATIONS - 1

DRAWING NUMBER

263.3.025

REVISION

-

matthew clay architects