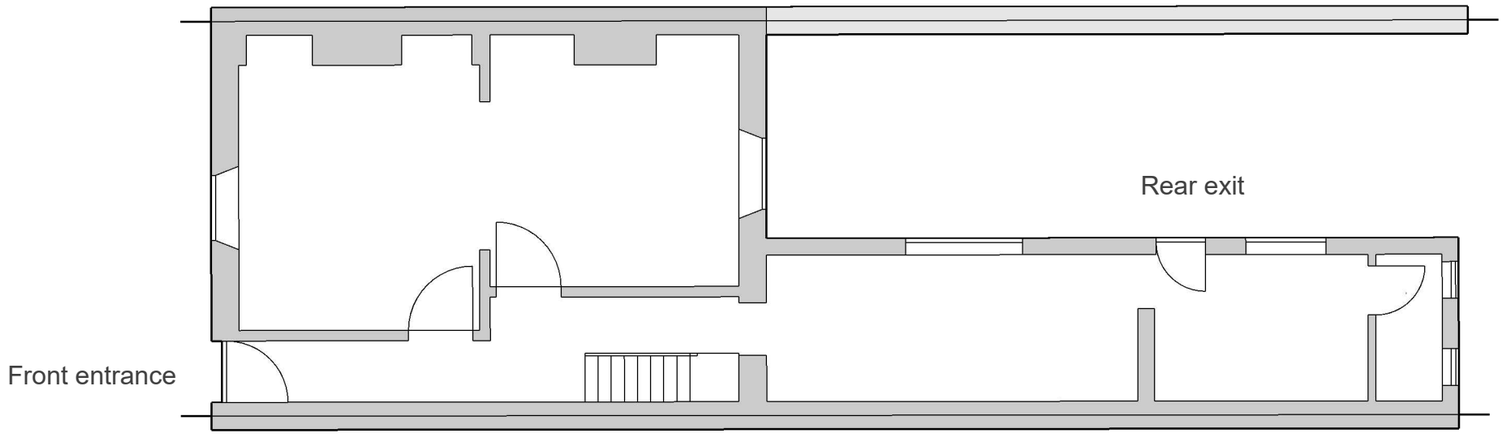

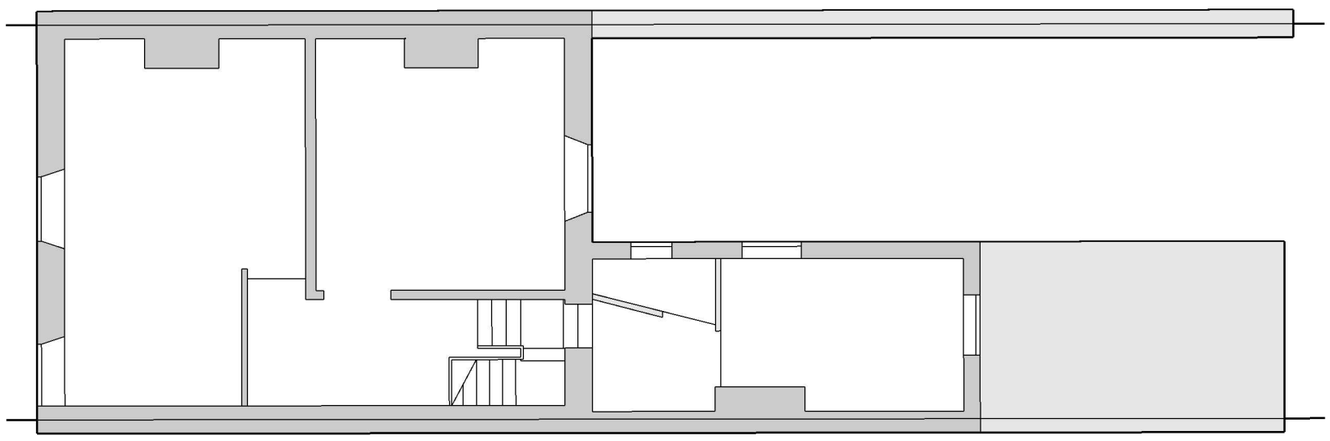

Floorplans - Existing and Proposed
No alterations planned - change of use only

Scale: 1:100 A3

5.0 m

Design and Planning Works Ltd
www.theplanningworks.co.uk