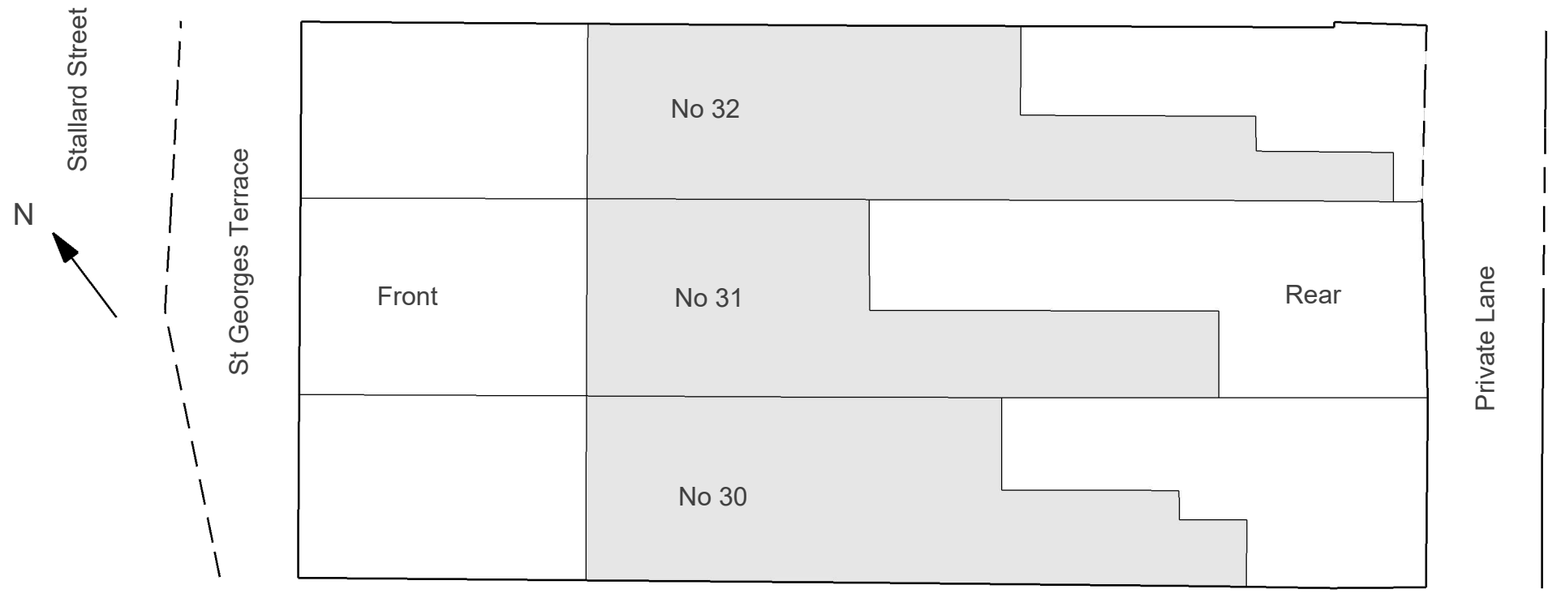

Design and Planning Works Ltd
www.theplanningworks.co.uk

Site / Block Plan - Existing and Proposed
No alterations planned - change of use only

Scale 1:200 A3

15.0 m

July 2023

No 31 St Georges Terrace, Stallard Street, Trowbridge, BA14 9AA

Application for Change of Use from Office to Residential

A | 01