© HALZAC DESIGN LTD 2018.

PL05

21-221

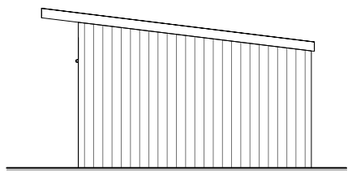

PL Outbuilding North Elevation
1 : 100

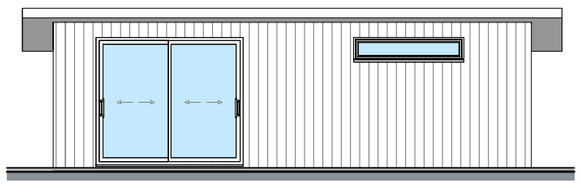

PL Outbuilding East Elevation
1 : 100

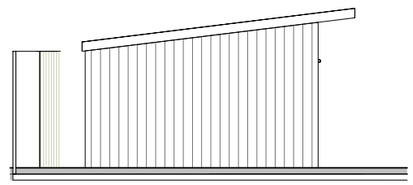

PL Outbuilding - West Elevation
1 : 100

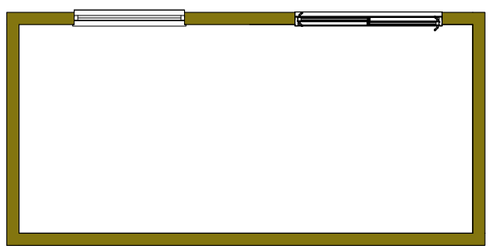

PL Outbuilding Floor Plan
1 : 100

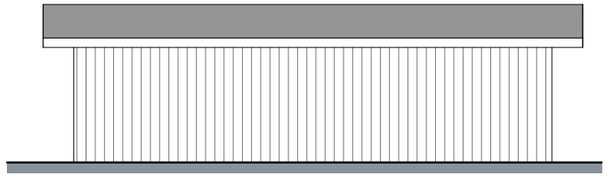

PL Outbuilding South Elevation
1 : 100

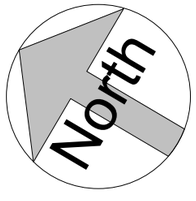

Scale 1:100
@A3

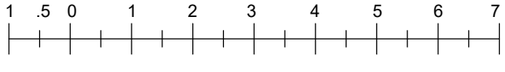

Rev	Date	Description

PROJECT TITLE:
Replacement House. 21a
Derryfields,
Ashton Keynes, SN6 6PA
Mr and Mrs Roper

DRAWING:
Shed / Outbuilding

SCALE @ A3: 1 : 100
DATE: Aug'23
DRAWN BY: CR

HALZAC DESIGN LTD
ARCHITECTURAL DESIGN SERVICE
1 Whitgift Cl, Grange Park, Swindon. SN5 6HQ
halzacdesign@icloud.com
01793 951631 07801070166

JOB NUMBER: 21-221
DRAWING NUMBER: PL05
REV:

1. CHECK THE DRAWING IS PRINTED OR COPIED TO CORRECT SCALE, BEFORE USING.
2. USE GIVEN DIMENSIONS ONLY, DIMENSIONS TO BE SITE CHECKED.
3. ALL MATERIALS TO BE AGREED AND APPROVED BY CLIENT.
4. CLEAR ALL RELEVANT CONDITIONS ATTACHED APPROVALS PRIOR TO STARTING ON SITE.