Ordnance Survey, (c) Crown Copyright 2023. All rights reserved. Licence number 100022432

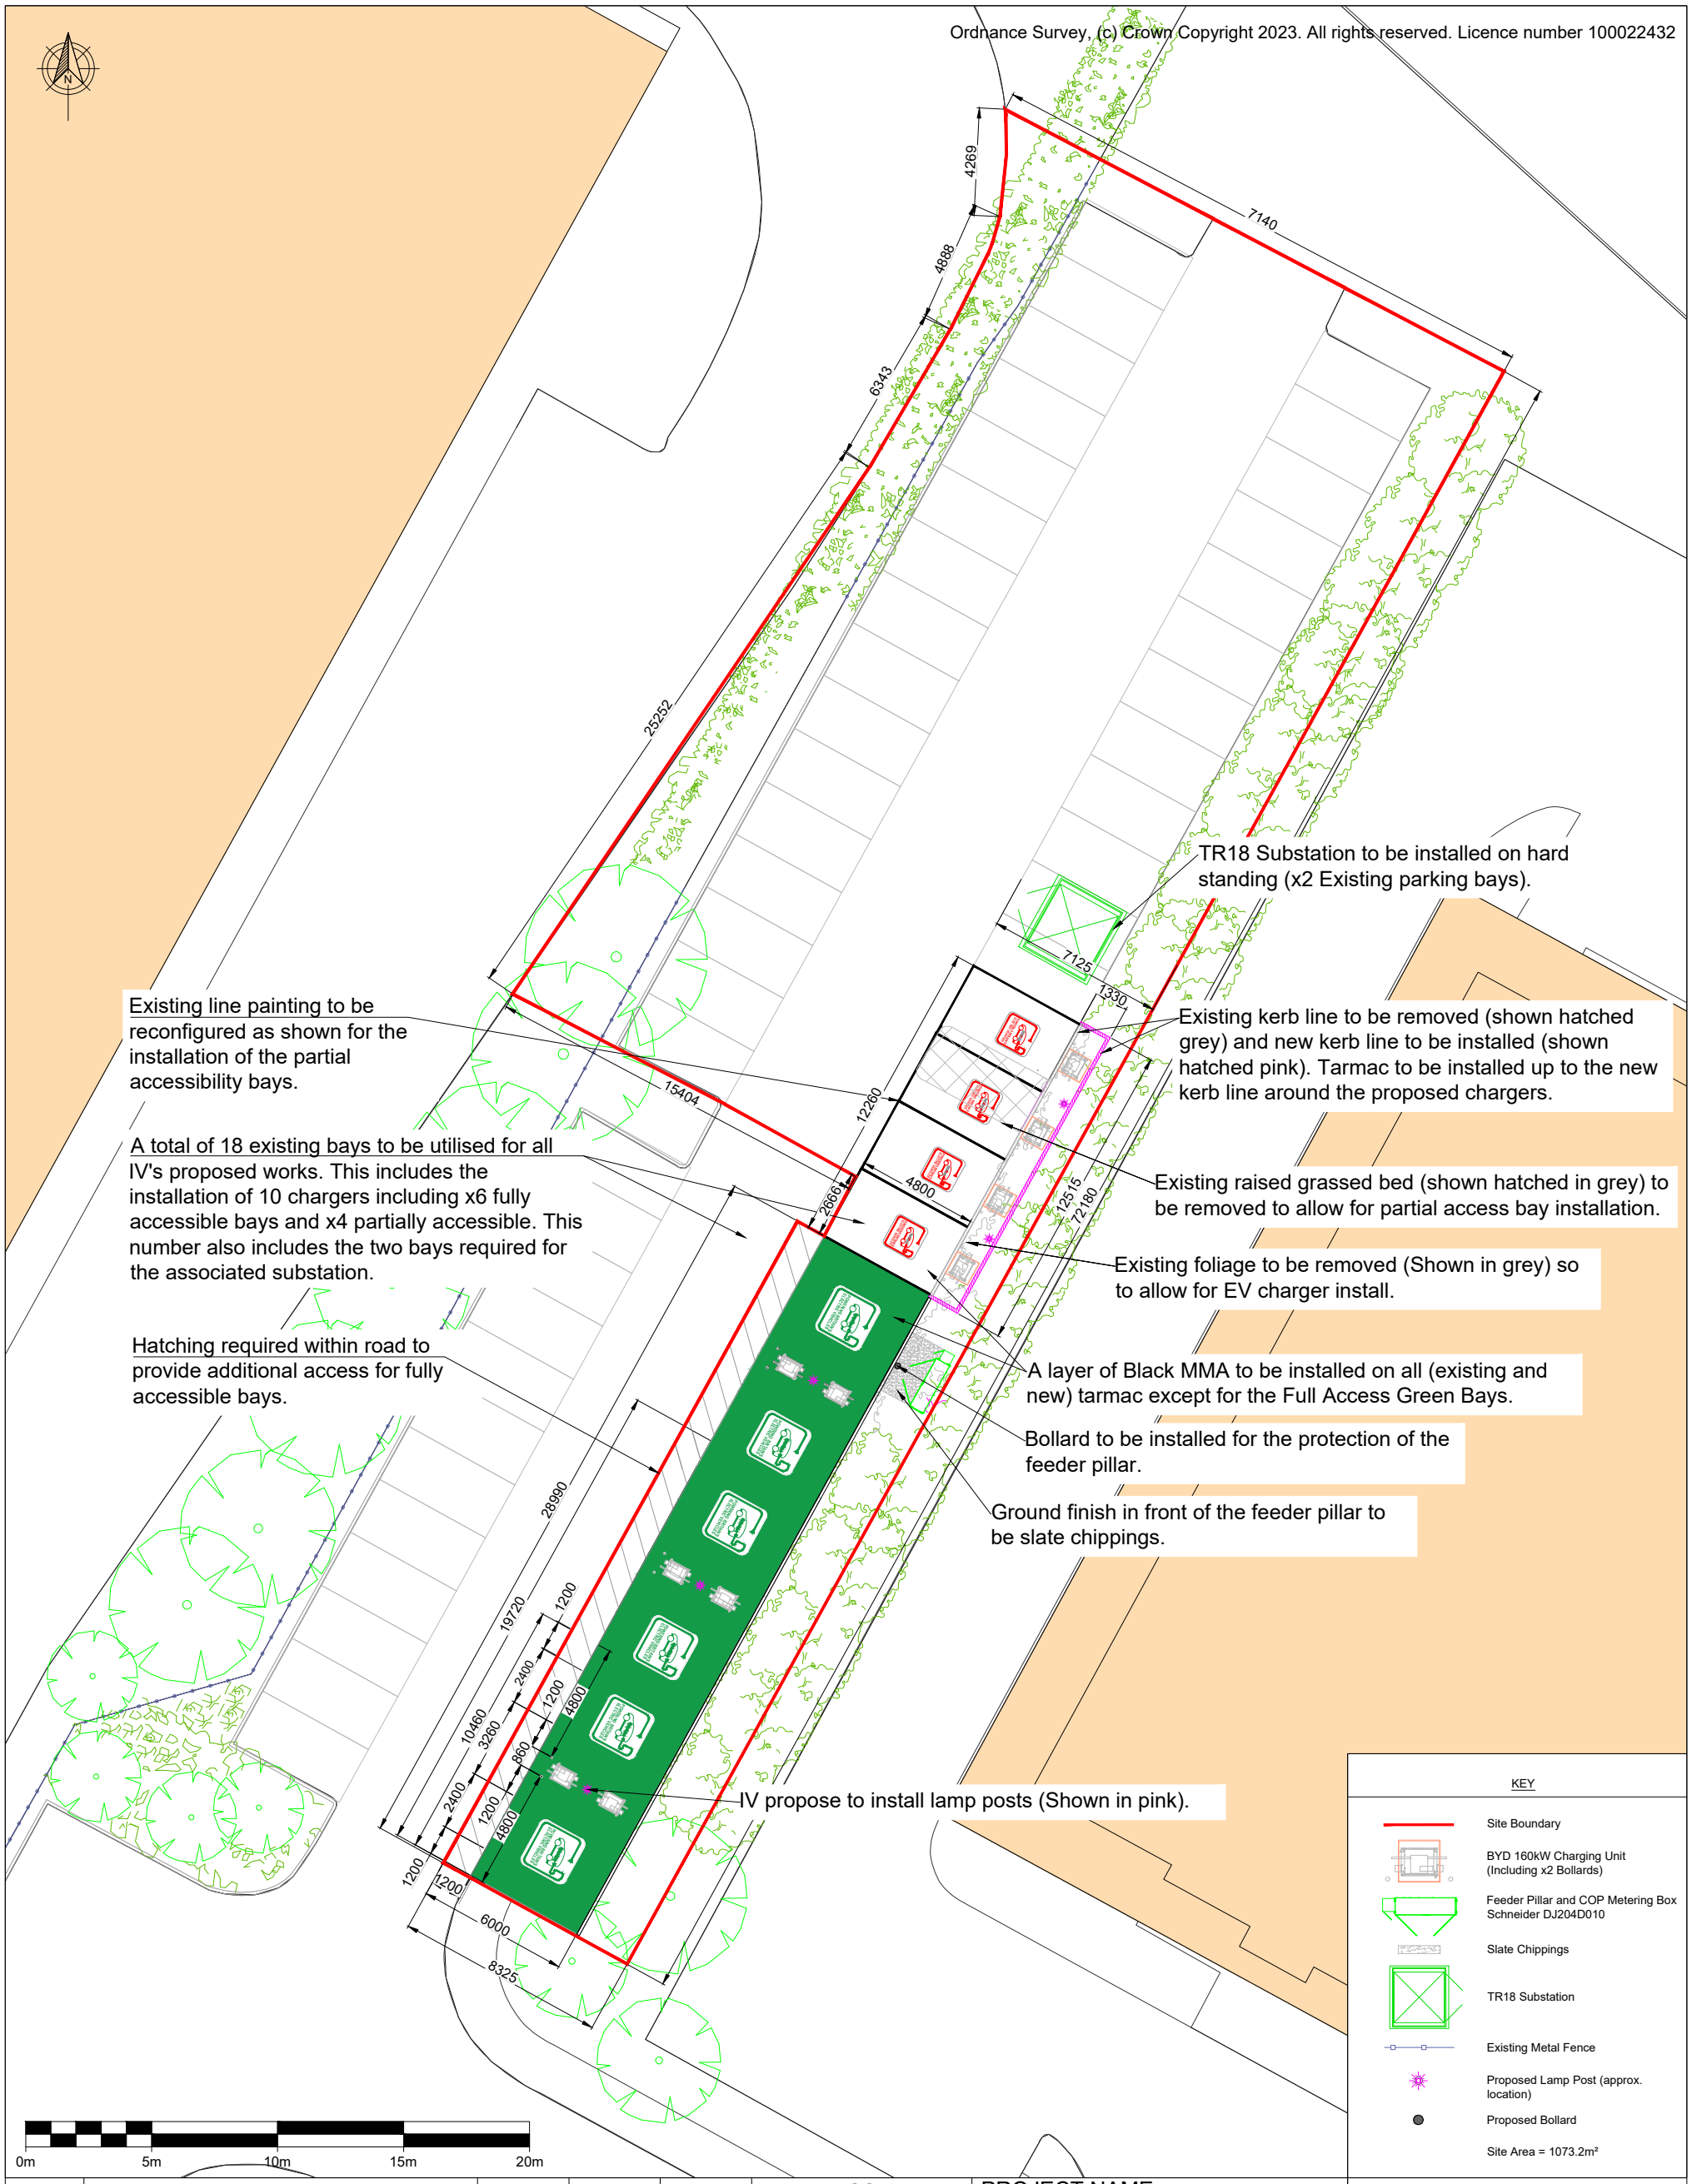

REV.	DESCRIPTION	REV. BY	APP.	DATE
A	Issued for comment	SF	RK	17/07/23

ADDRESS

Lydiard Fields,
Great Western Way,
Swindon,
SN5 8UB

PROJECT NAME

EQT EXETER LLP - LYDIARD FIELDS - SWINDON

DRAWING TITLE

PLANNING SITE LAYOUT

DRAWING NO.

10570 - 0001_01-PL

INSTAVOLT

InstaVolt Ltd, 6 Cedarwood, Crockford Lane, Chineham Park, Hampshire, RG24 8WD
© InstaVolt Ltd. 2023

SCALE (@A3)	DRAWN BY	REV.
1:250	SF	A