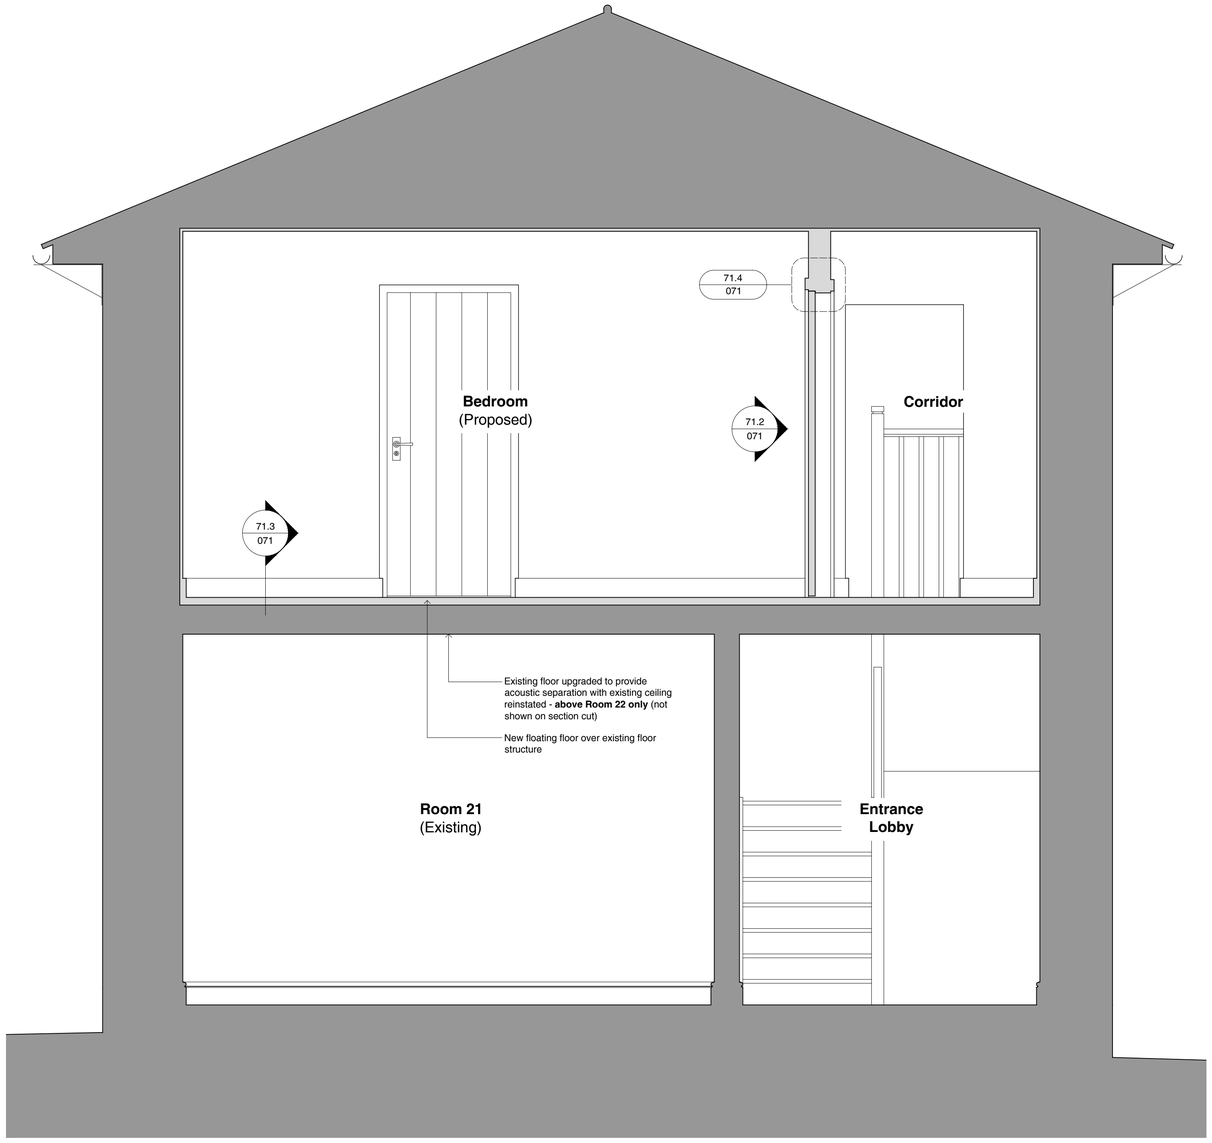

71.1 Typical Section As Proposed

Scale 1:20 @ A1

0 0.5 1 1.5 2m

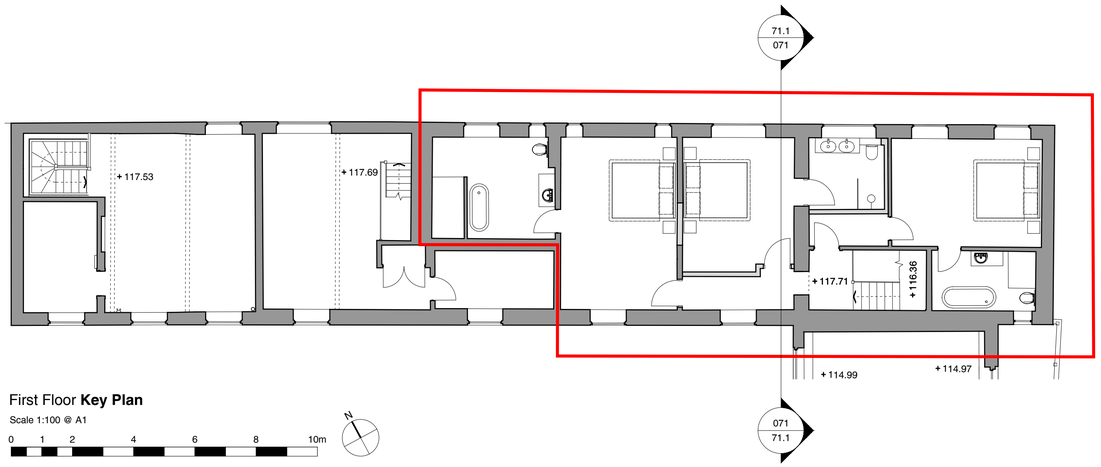

First Floor **Key Plan**

Scale 1:100 @ A1

0 1 2 4 6 8 10m

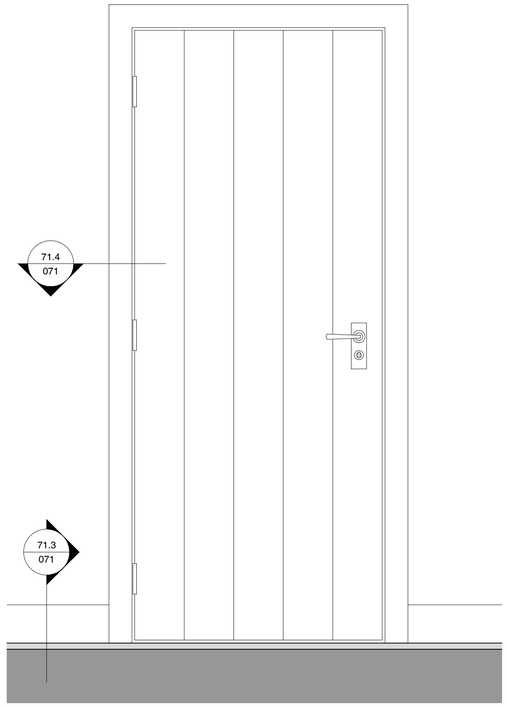

71.2 Typical Internal Door Elevation

Scale 1:10 @ A1

0 0.2 0.4 0.6 0.8 1.0m

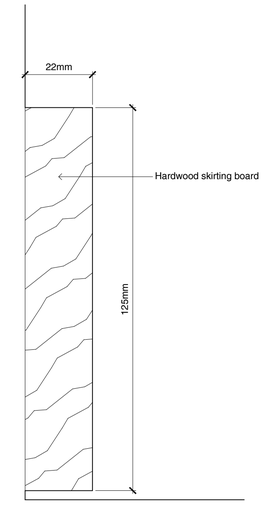

71.3 Skirting Board Cross Section

Scale 1:1 @ A1

Notes:

1. All new hardwood timber joinery to be finished with hard wax low sheen oil finish incorporating UV protection.
2. The same hardwood species is to be used for all joinery. Joinery grade to be used throughout to ensure consistency of finish.

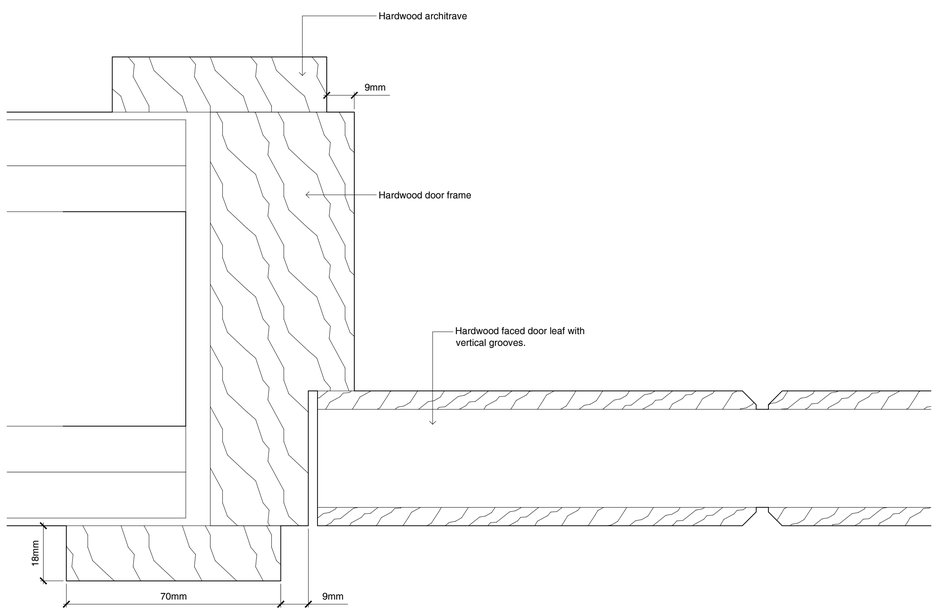

71.4 Door Jamb Typical Detail

Scale 1:1 @ A1

P1 20.07.23 JG PRELIMINARY - Issued for comment

Client Bishopstrow House Ltd

Project Bishopstrow House

Title Details as Proposed - Rooms 23 & LCS

Drwg No. 1501 071 P1

Scale Mixed @ A1

Date Jul.23

Drawn JG Checked KLM

AARON EVANS ARCHITECTS

RIBA Chartered Practice

Aaron Evans Architects Ltd 3 Gay Street, Bath, BA1 2PH 01225 466234
www.aaronevans.com e: office@aaronevans.com

This drawing is copyright. Only figured dimensions to be used. Contractors not to scale from this drawing and must check all dimensions before proceeding.