

EAST ELEVATION (EXISTING)

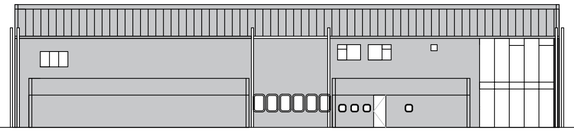

NORTH ELEVATION (EXISTING)

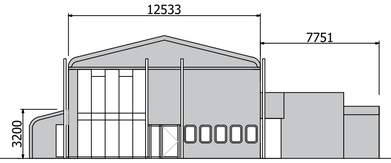

WEST ELEVATION (EXISTING)

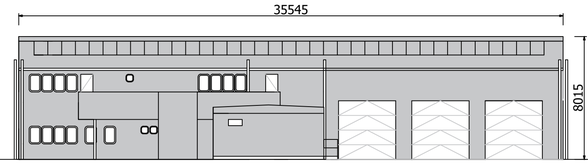

SOUTH ELEVATION (EXISTING)

SCALE 1: 200 @ A1 SIZE

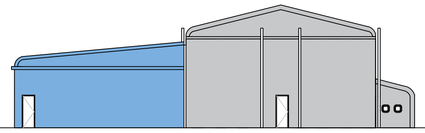

EAST ELEVATION (PROPOSED)

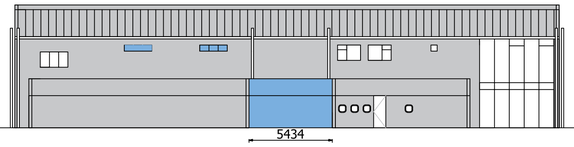

NORTH ELEVATION (PROPOSED)

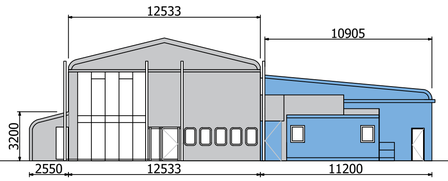

WEST ELEVATION (PROPOSED)

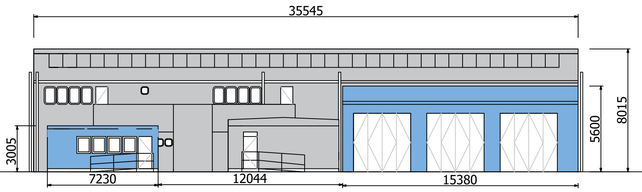

SOUTH ELEVATION (PROPOSED)

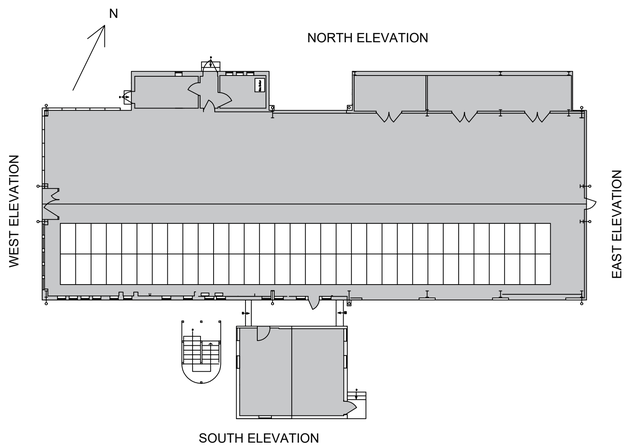

EXISTING SCALE 1: 200 @ A1 SIZE

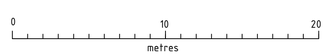

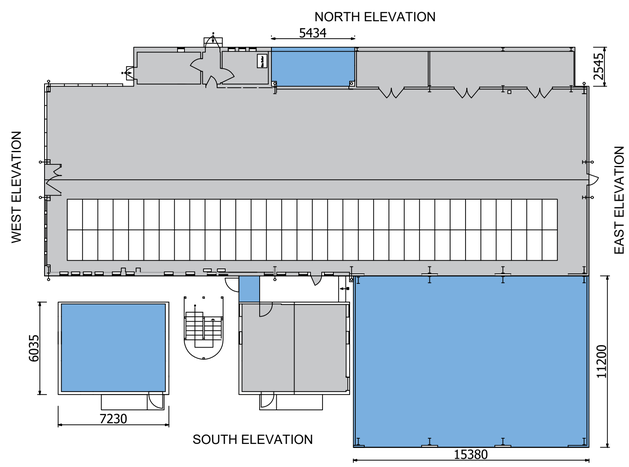

PROPOSED SCALE 1: 200 @ A1 SIZE

KEY

EXISTING BUILDING

PROPOSED EXTENSION

NOTES:

1. DO NOT SCALE FROM THIS DRAWING. USE FIGURED DIMENSIONS ONLY.
2. ALL DIMENSIONS ARE IN MILLIMETERS UNLESS STATED OTHERWISE.
3. THE CONTRACTOR IS TO CHECK DRAWINGS AND TO VERIFY ALL DIMENSIONS ON SITE BEFORE COMMENCING ANY WORK OR MAKING ANY SHOP DRAWINGS. ANY DISCREPANCIES ARE TO BE NOTIFIED TO DWFRS ESTATES DEPT IMMEDIATELY.
4. THIS DRAWING IS THE PROPERTY OF DORSET & WILTSHIRE FIRE & RESCUE. COPYRIGHT IS RESERVED BY THEM AND THE DRAWING IS ISSUED ON THE CONDITION THAT IT IS NOT COPIED, REPRODUCED, RETAINED OR DISCLOSED TO ANY UNAUTHORISED PERSON, EITHER WHOLLY OR IN PART, WITHOUT THE CONSENT IN WRITING OF DWFRS ESTATES DEPT.
5. ALL WORK IS TO BE CARRIED OUT IN ACCORDANCE WITH THE CURRENT BUILDING REGULATIONS AND ALL ASSOCIATED BRITISH STANDARDS.
6. ALL WORKS ARE SUBJECT TO STATUTORY APPROVALS AND DETAILED SITE SURVEYS.

DORSET & WILTSHIRE FIRE AND RESCUE

Site Address

DEVIZES TRAINING CENTRE
HOPTON ROAD
DEVIZES
SN10 2EU

Project Title

DEVIZES TRAINING CENTRE DEVELOPMENT

Drawing Title

MAIN BUILDING ELEVATIONS

ESTATES DEPARTMENT

Scale	Date
AS SHOWN @ A1	24/05/2023
Drawn By	Revision
CC	A
Project No	Drawing No
	TED-D-(B)-004