PRINTS AND REVISIONS				© PWA
Rev	Date	Description	By	Chk
S2	03/08/23	EXISTING ELEVATIONS ADDED; PERSONNEL DOOR ADDED TO WEST ELEVATION;	pdw	

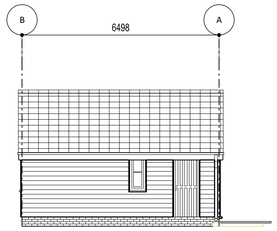

WEST ELEVATION

1:100

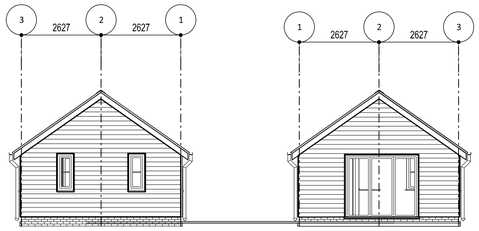

NORTH ELEVATION

1:100

SOUTH ELEVATION

1:100

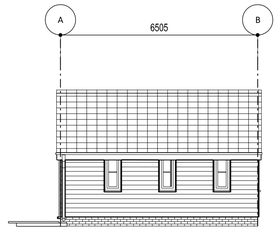

EAST ELEVATION

1:100

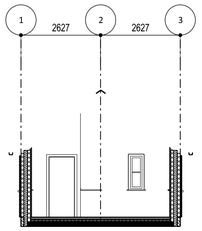

CROSS SECTION

1:100

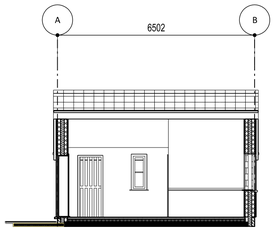

LONG SECTION

1:100

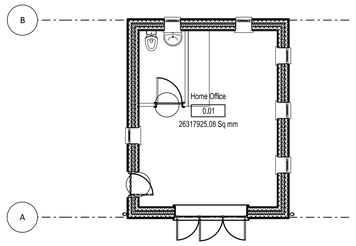

FLOOR PLAN

1:100 0 2.5 5

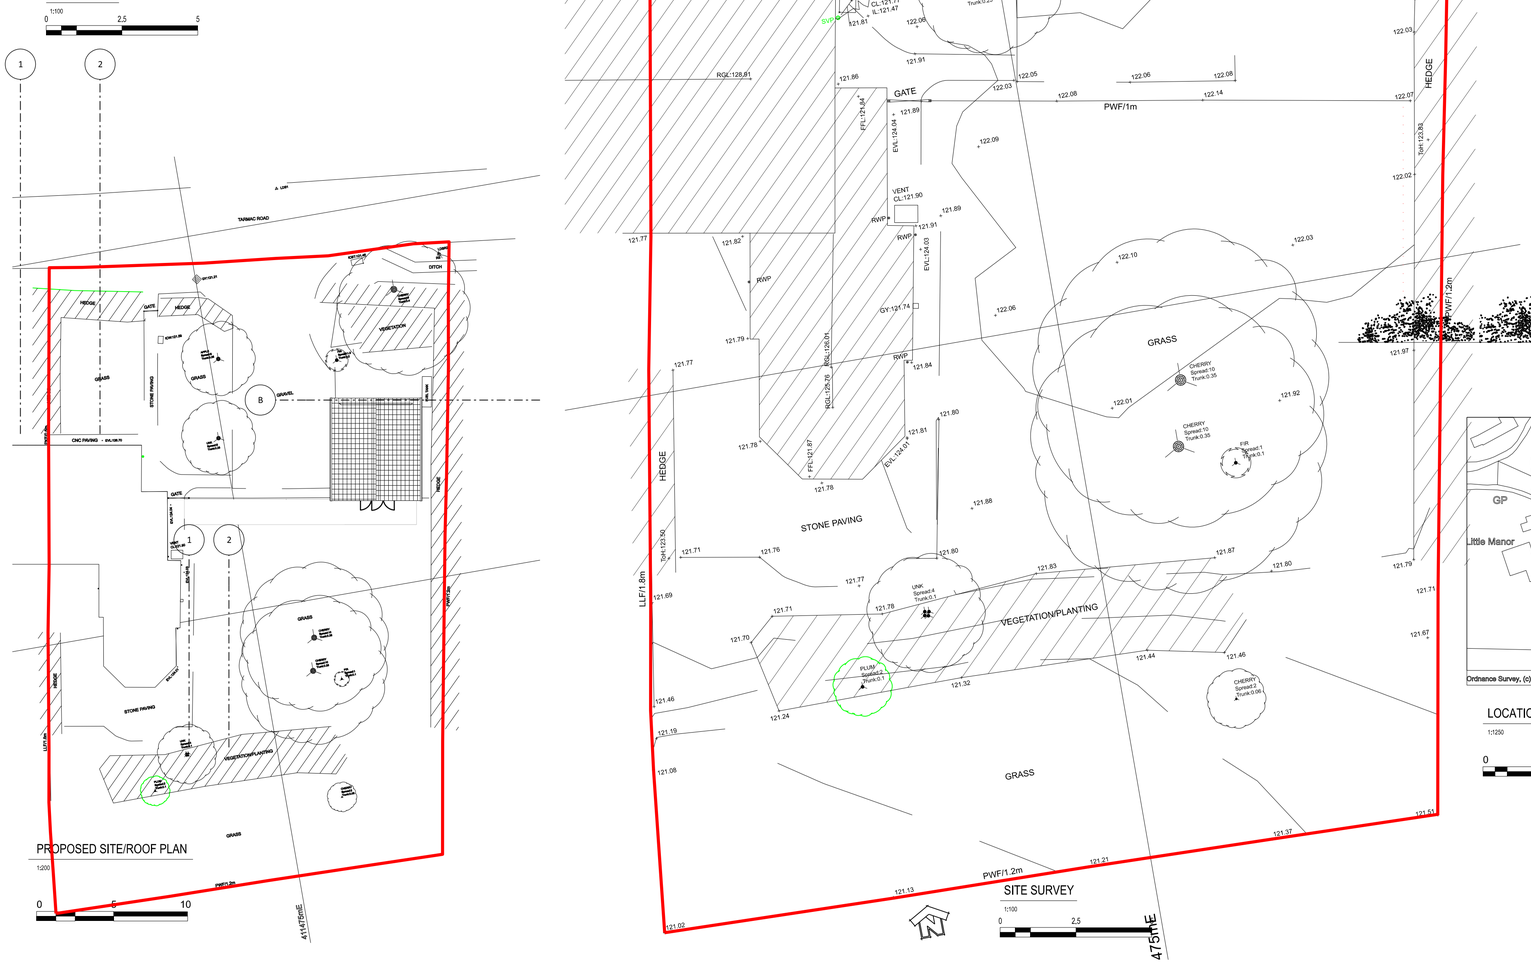

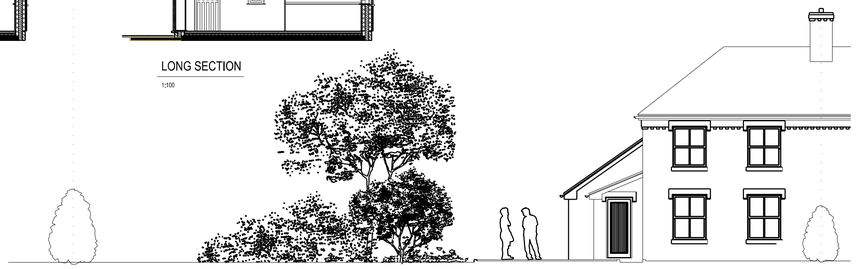

EXISTING NORTH ELEVATION

1:100 0 2.5 5

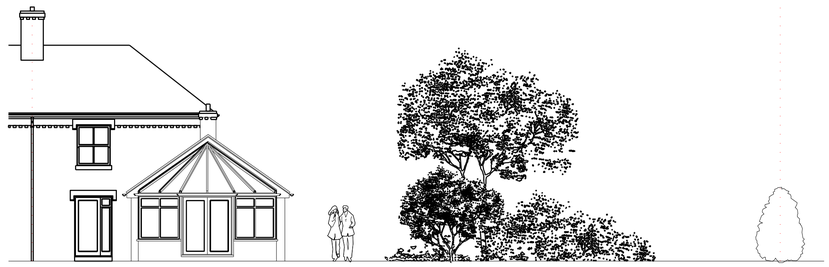

EXISTING SOUTH ELEVATION

1:100 0 2.5 5



EXISTING EAST ELEVATION

1:100 0 2.5 5

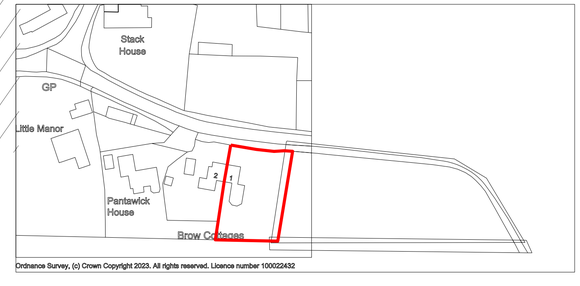

Ordnance Survey, (c) Crown Copyright 2023. All rights reserved. Licence number 100022432

LOCATION PLAN

1:1250

0 25 50

Project New Garden Studio Building 1 Brow Cottages Woodborough, Pewsey, SN9 5PG	Client Mr. & Mrs. M. Thompson
Title PROPOSALS General Arangement PLANS, SECTIONS & ELEVATIONS	
Status INFORMATION	
Scale 1:100	Date July 23
Drawn pdw	
Job No. MMT1BC-PWA264-ZZ-ZZ-DR-A-0002 - S2	Drawing Number Revision

PATRICK WILSON *Architects*
Architecture Planning Project Management
Barleyfield Cottage, Bottlesford,
PEWSEY, Wiltshire. SN9 6LU
Tel: 01672 562178
E-mail: practice@pwarchitects.co.uk

Check all dimensions and report any errors or omissions

A1 Sheet © PWA