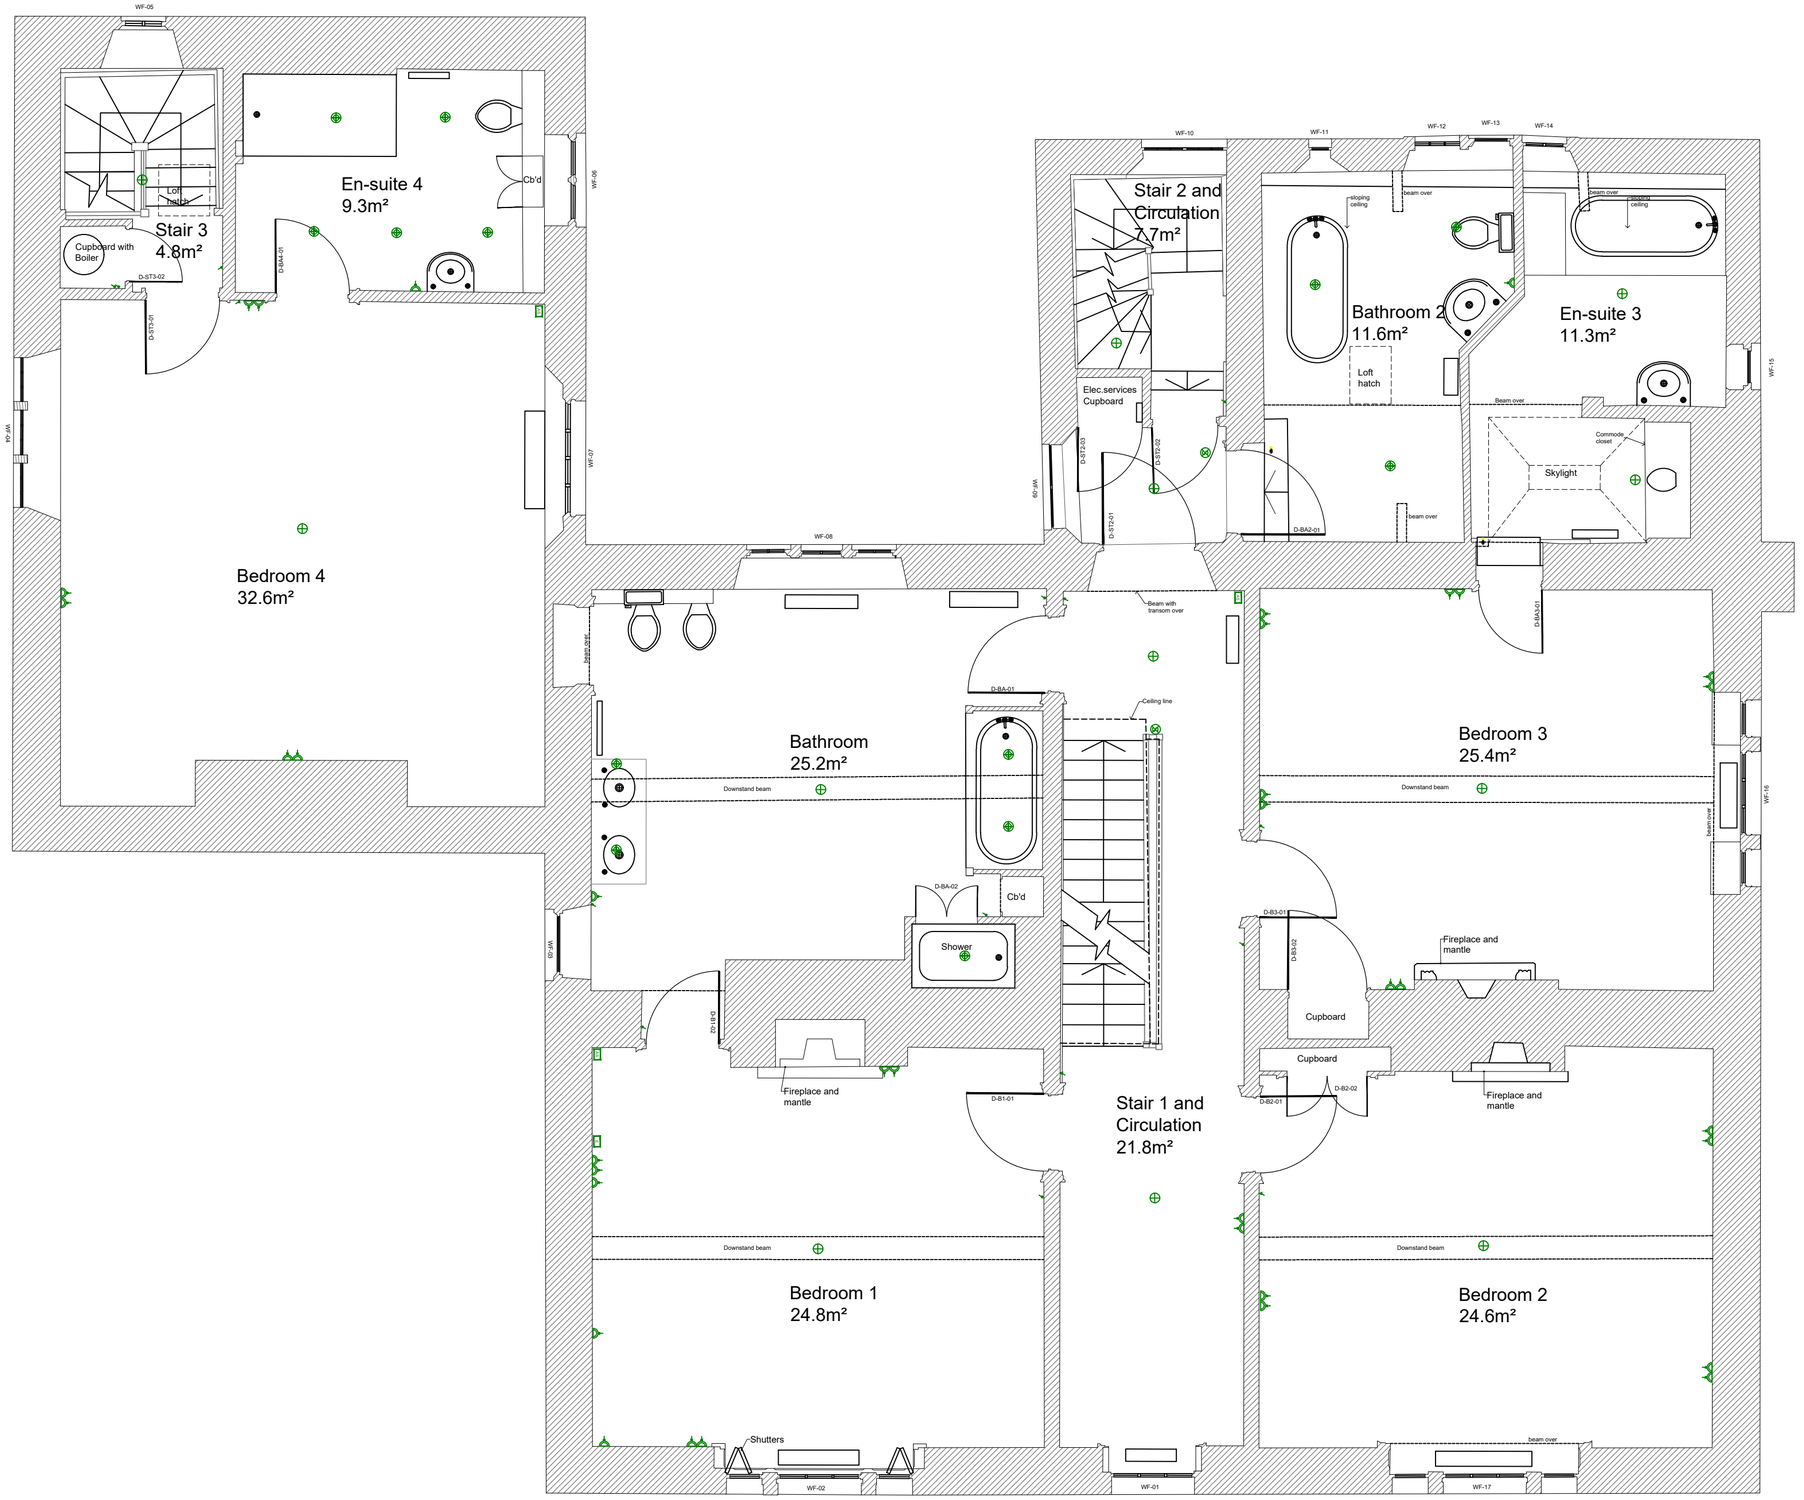

Legend

- Downstand overhead beams
- Solid masonry walls and partitions

1:50 SCALE

0 0.5 1 1.5 2 2.5m

Existing First Floor Plan

Status PLANNING

Client
Brian Lobo and Rebecca Hill

Project
Alterations to Halt House.
Old Jockey, Corsham, Wiltshire. SN13 8DH

Title
Existing first floor GA plan

Date Nov. 2020

Scale 1:50 @ A2 L

CHKD DP / BL and RH

Drg. No. GA-03

Rev. -

DNP ARCHITECTURE

T: 07870 683044 and 01373 301277
Email: info@dnparchitecture.com
Web: www.dnparchitecture.net