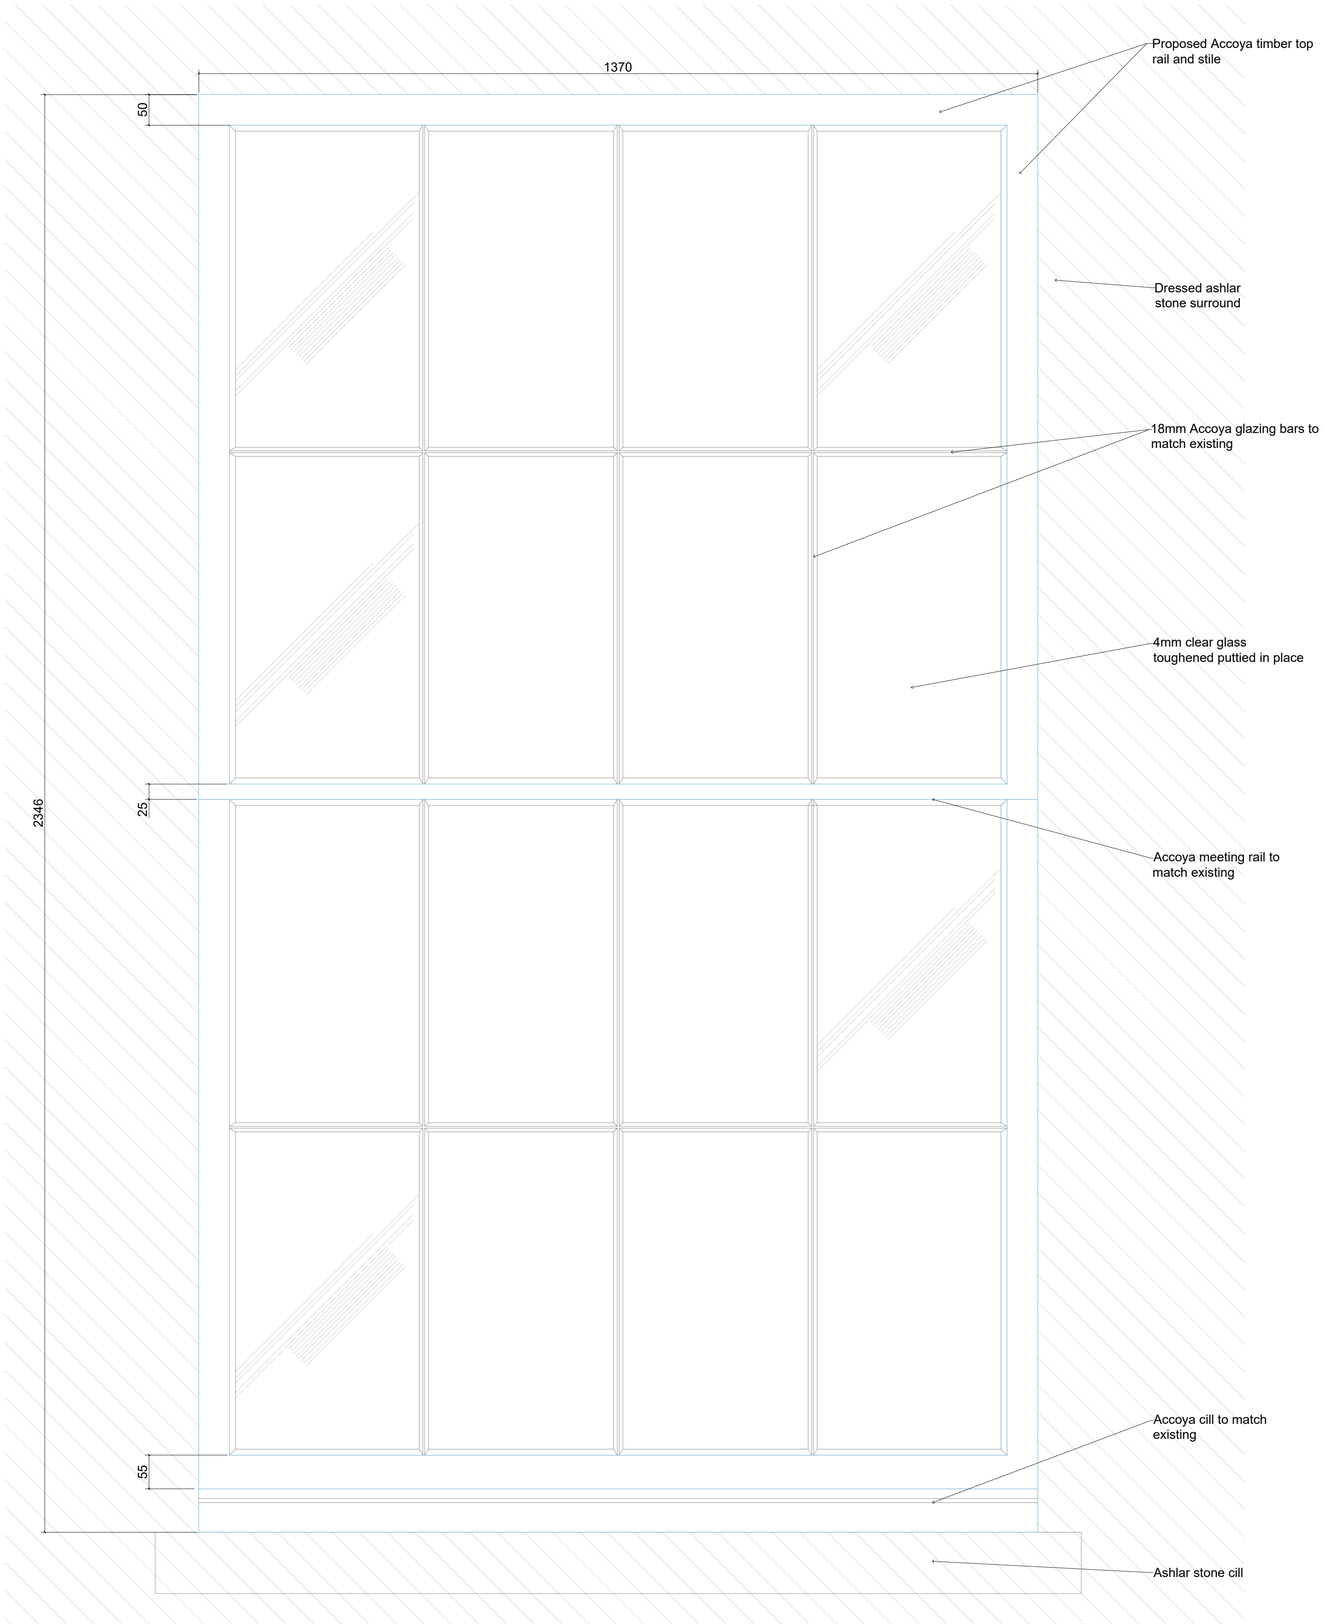

NEW ACCOYA SASH WINDOW TO REPLACE EXISTING
IRREPARABLE WINDOWS: WG-03 & WG-04

DRAWING ROOM WINDOWS ELEVATION 1:5 SCALE

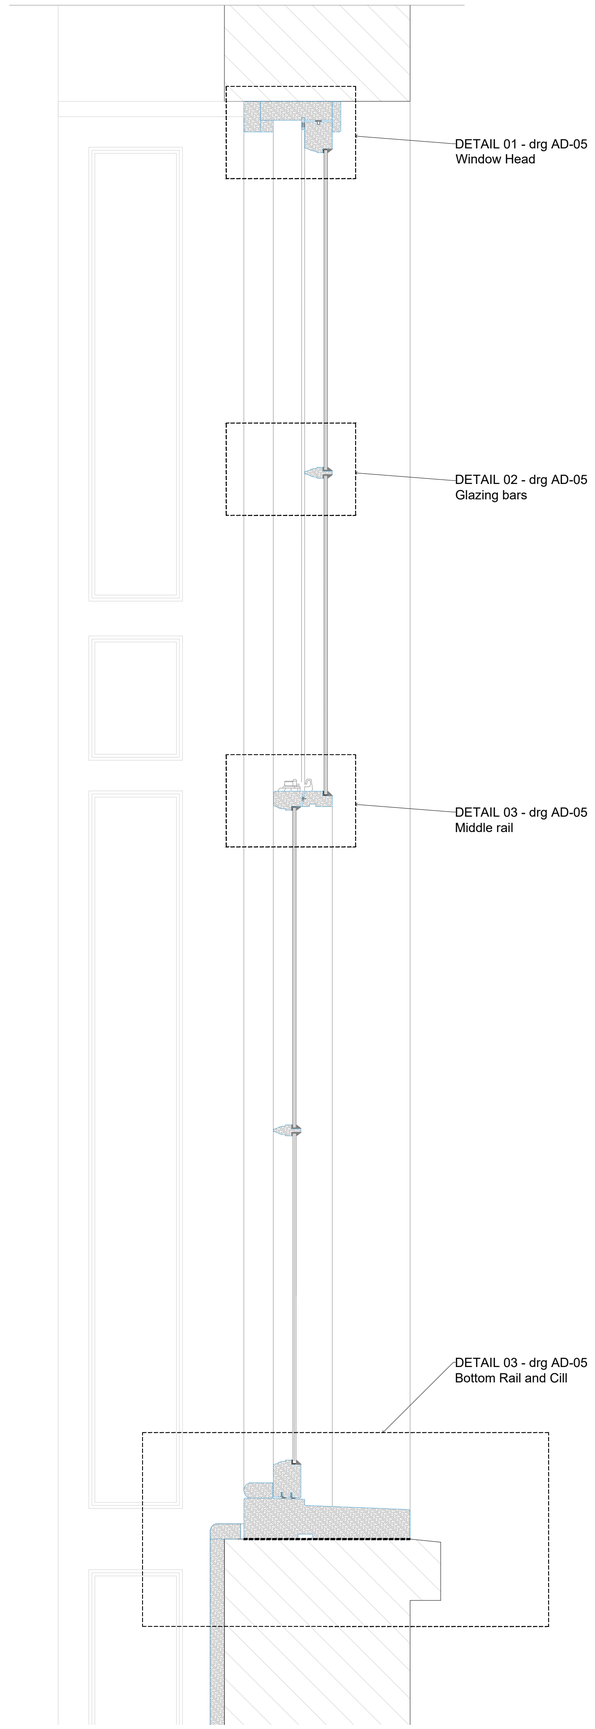

SECTION THROUGH WINDOW 1:5 SCALE

0 50 100 150 200 250mm

Status PLANNING
Client
Brian Lobo and Rebecca Hill

Project
Alterations to Hatt House
Old Jockey,Box, Corsham, Wiltshire SN13 8DH

Title
Drawing Room Replacement windows WG-03 & WG-04
Elevation and Section Details

Date Jun. 2023
Scale 1:5 @ A1 L CHKD DP / BL & RH
Drg. No. AD-04 Sheet 1of2 Rev. -

DNP ARCHITECTURE
T: 07870 683044 and 01373 301277
Email: info@dnparchitecture.com
Web: www.dnparchitecture.net