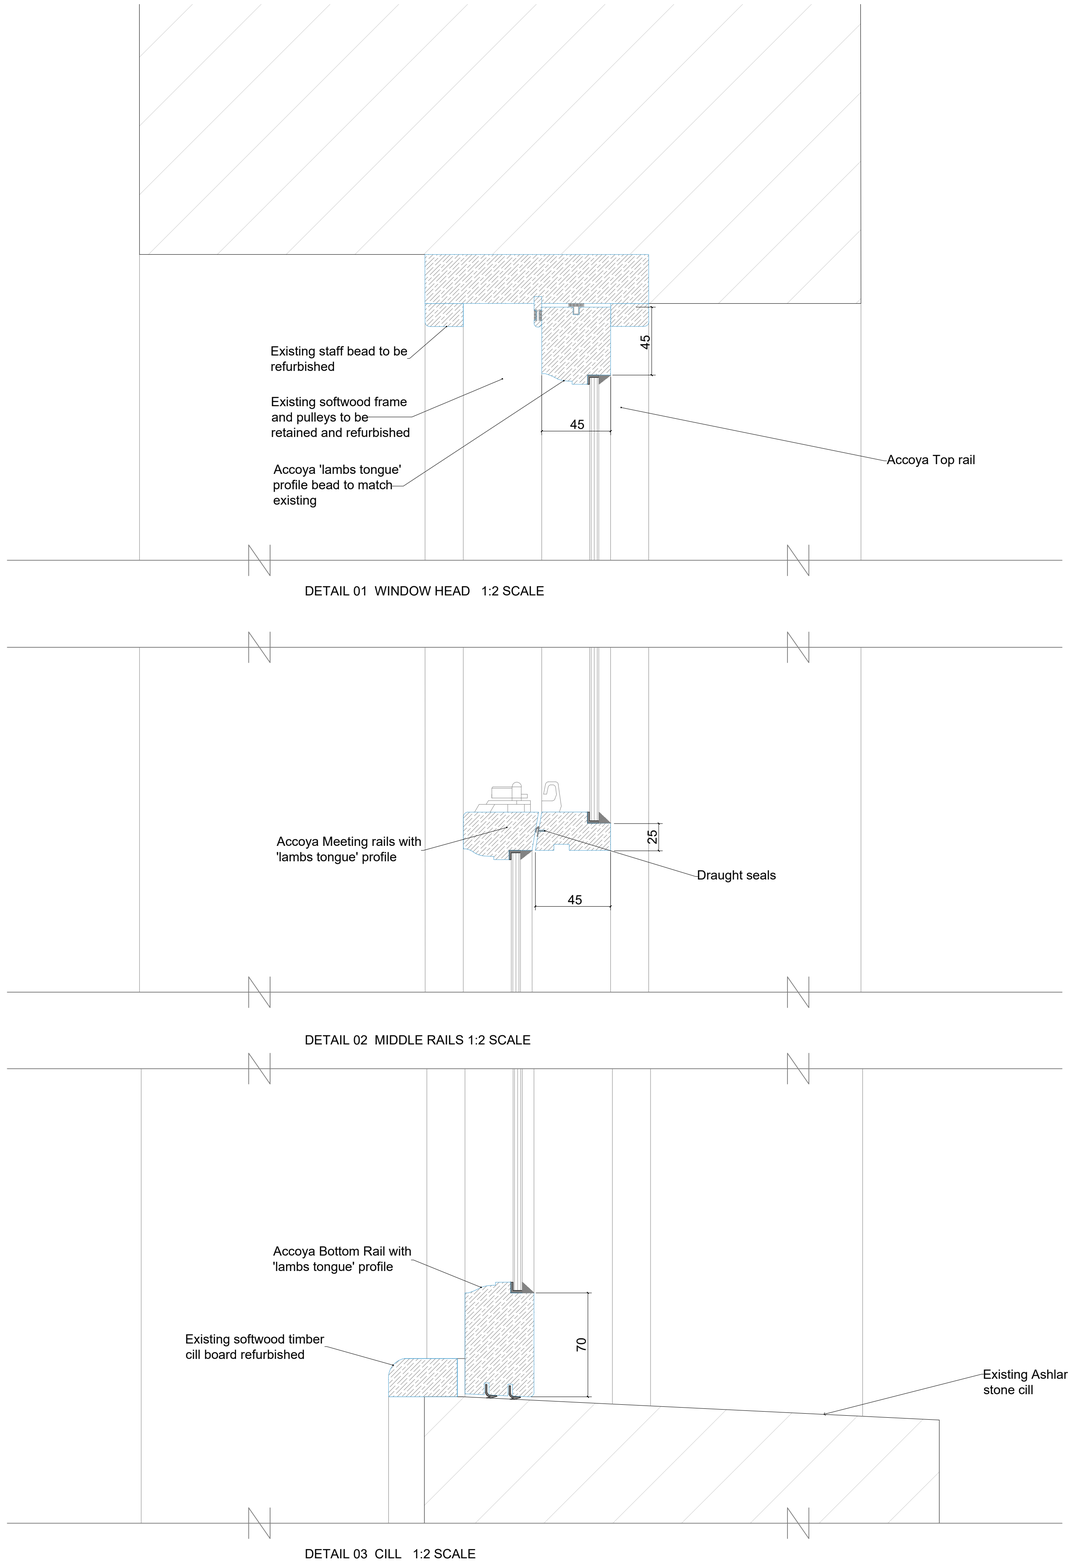

DETAIL 01 WINDOW HEAD 1:2 SCALE

DETAIL 02 MIDDLE RAILS 1:2 SCALE

DETAIL 03 CILL 1:2 SCALE

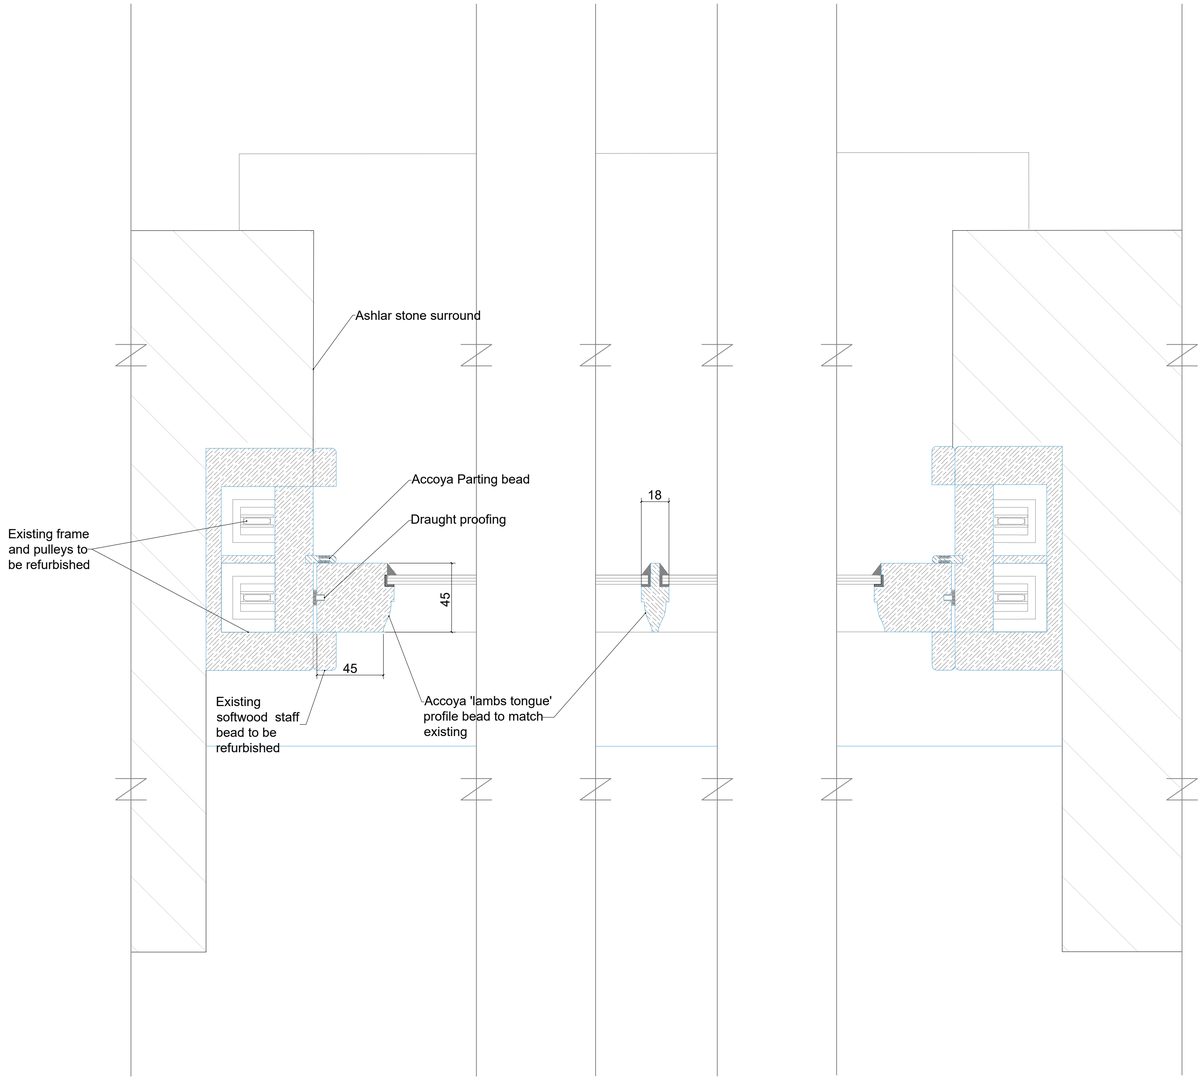

JAMB SECTION PLAN - NEW SASH WINDOW 1:2 SCALE

NEW ACCOYA SASH WINDOW TO REPLACE EXISTING MODERN SOFTWOOD WINDOWS ON SECOND FLOOR LANDING AND BEDROOMS 5 AND 6: WS-01,WS-02 & WS-08

Status PLANNING

Client
Brian Lobo and Rebecca Hill

Project
Alterations to Hatt House
Old Jockey,Box, Corsham, Wiltshire SN13 8DH

Title
Second Floor Landing & Bedrooms 5-6
Replacement Windows: WS-01, WS-02 & WS-08:
Vertical & Horizontal Section Details

Date July. 2023

Scale 1:2 @ A1 L CHKD DP / BL & RH

Drg. No. AD-14 Sheet 2of2 Rev. -

0 20 40 80 100 120mm

DNP ARCHITECTURE

T: 07870 683044 and 01373 301277
Email: info@dnparchitecture.com
Web: www.dnparchitecture.net