

Proposed Base Layout Plan

Filename: 01_02_Floorplan.pdf



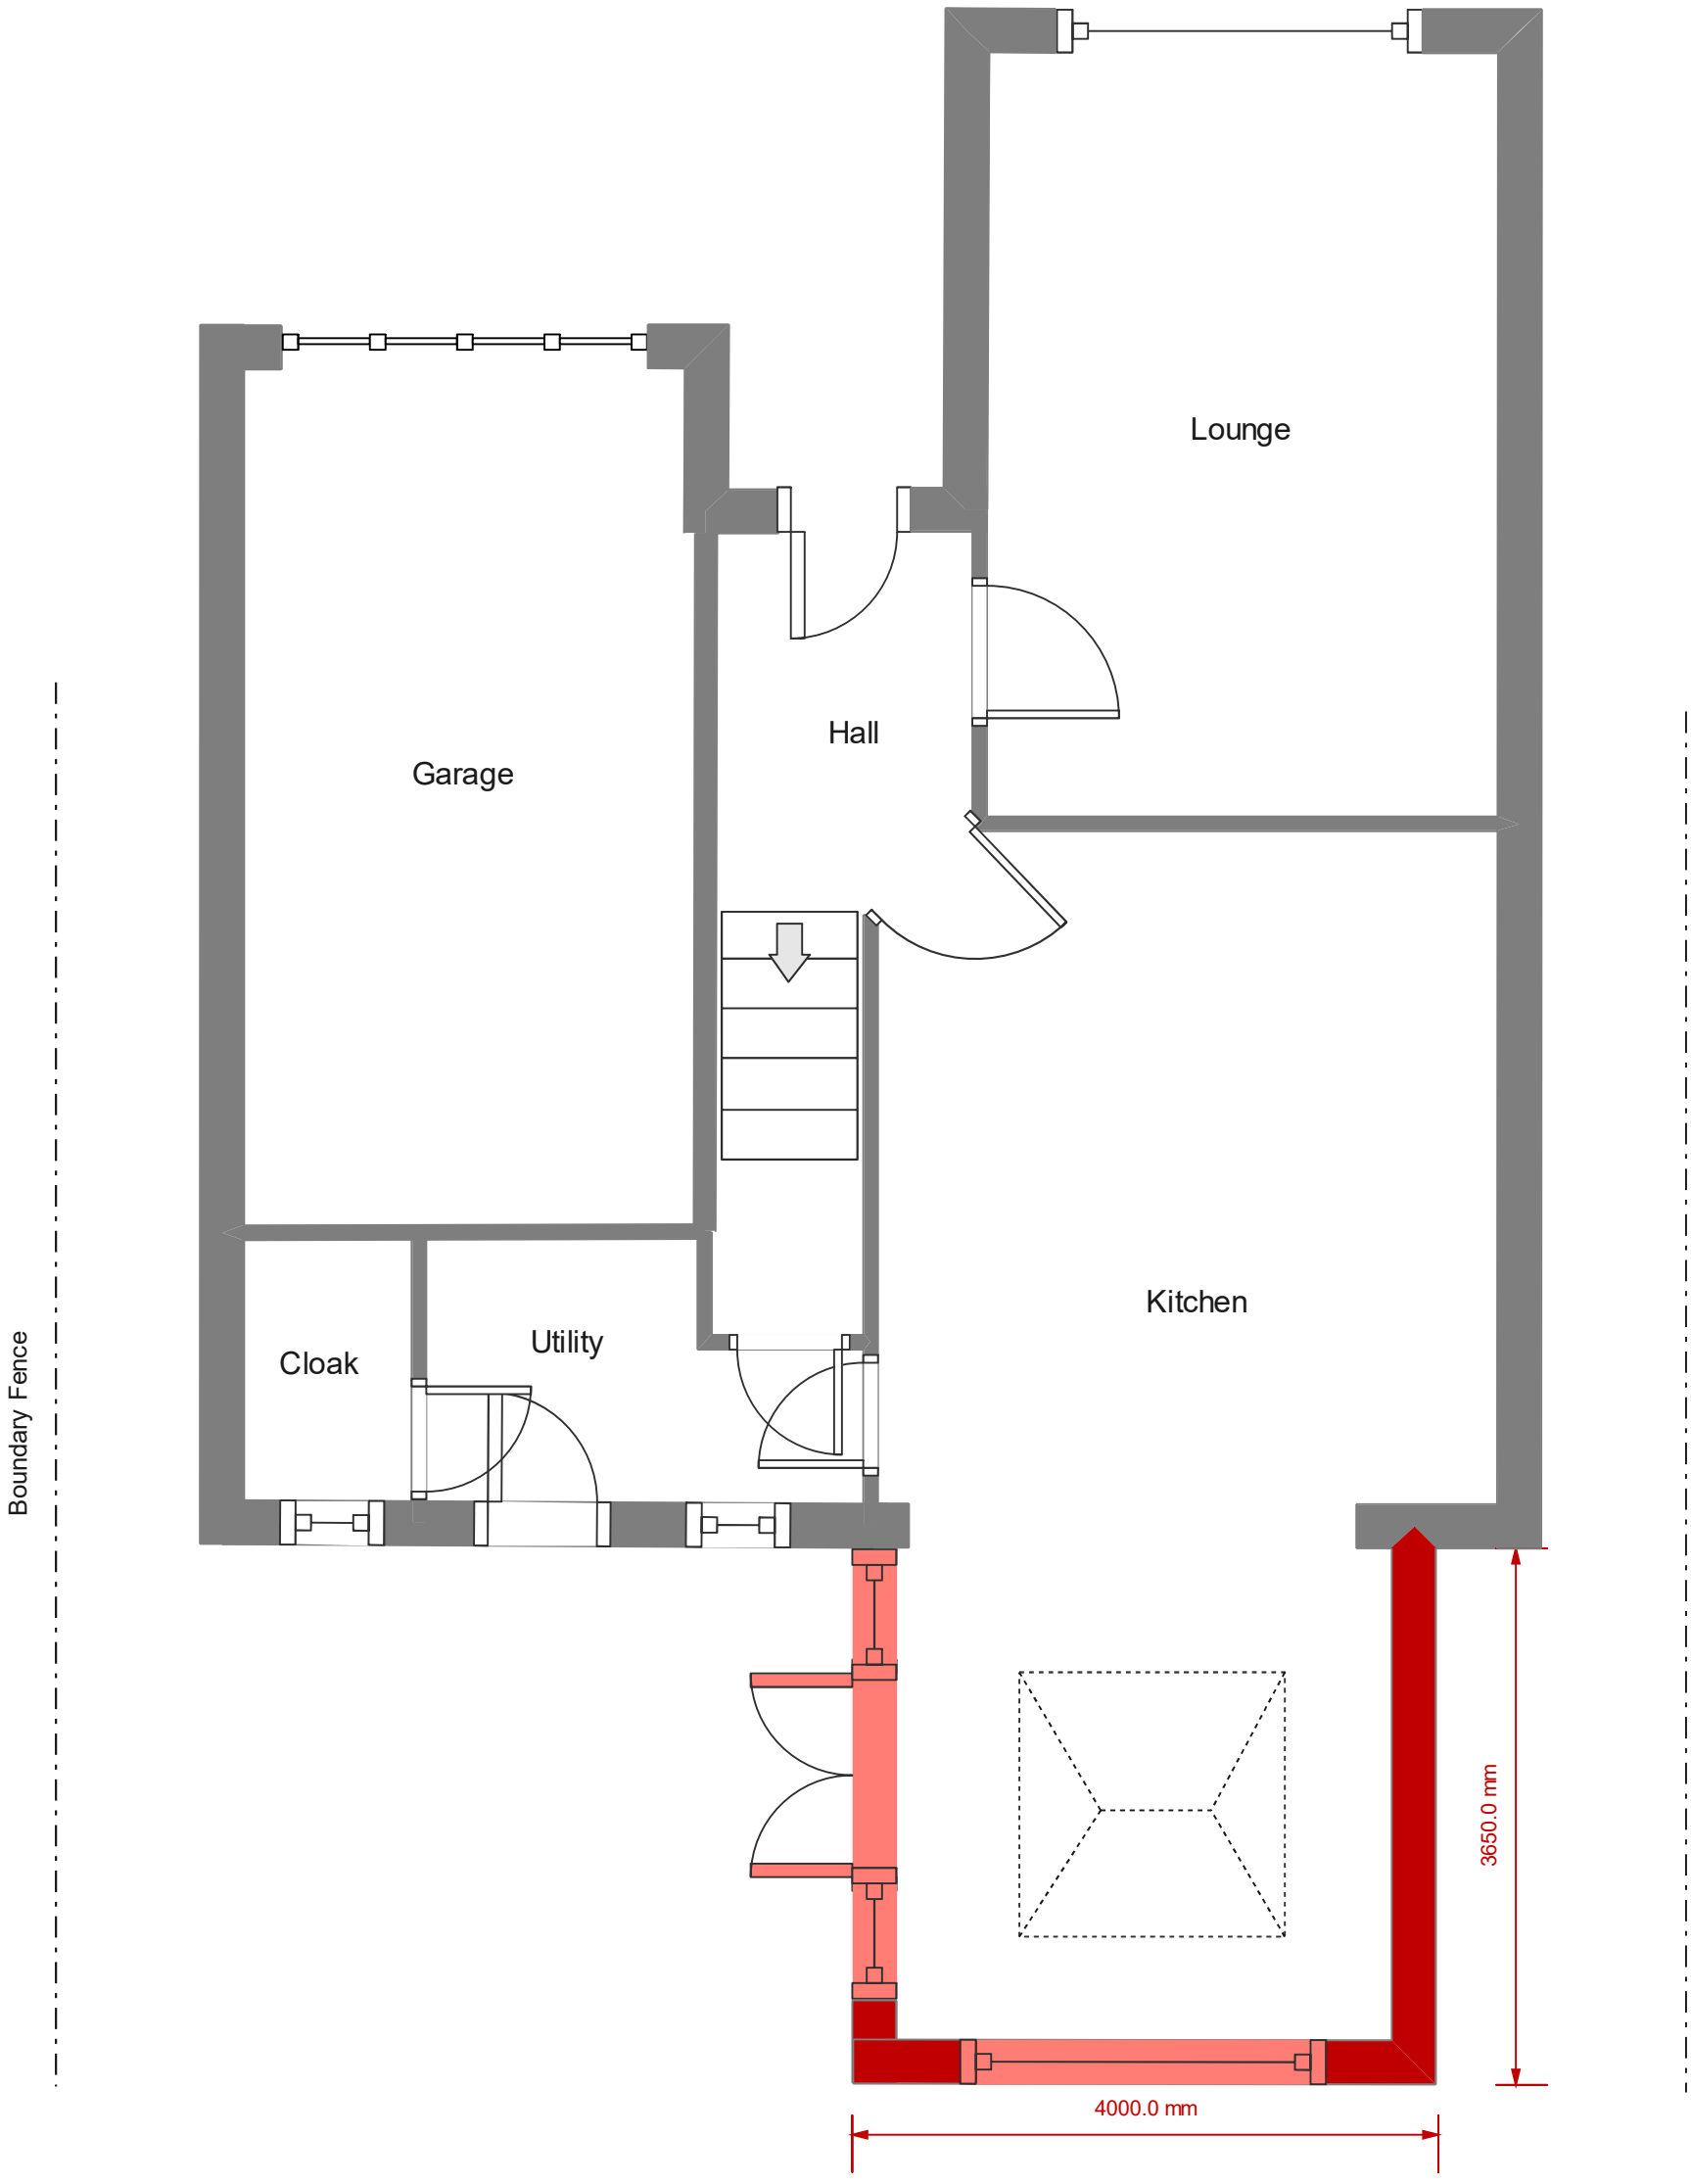

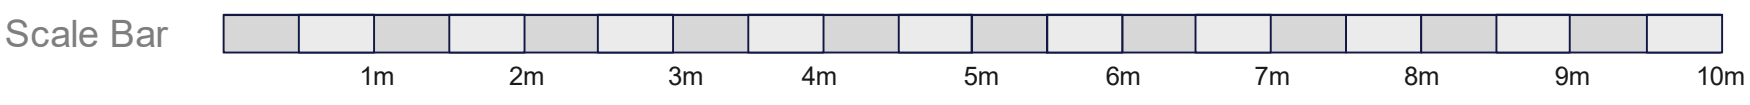

Scale 1: 50 **Page Size: A3**