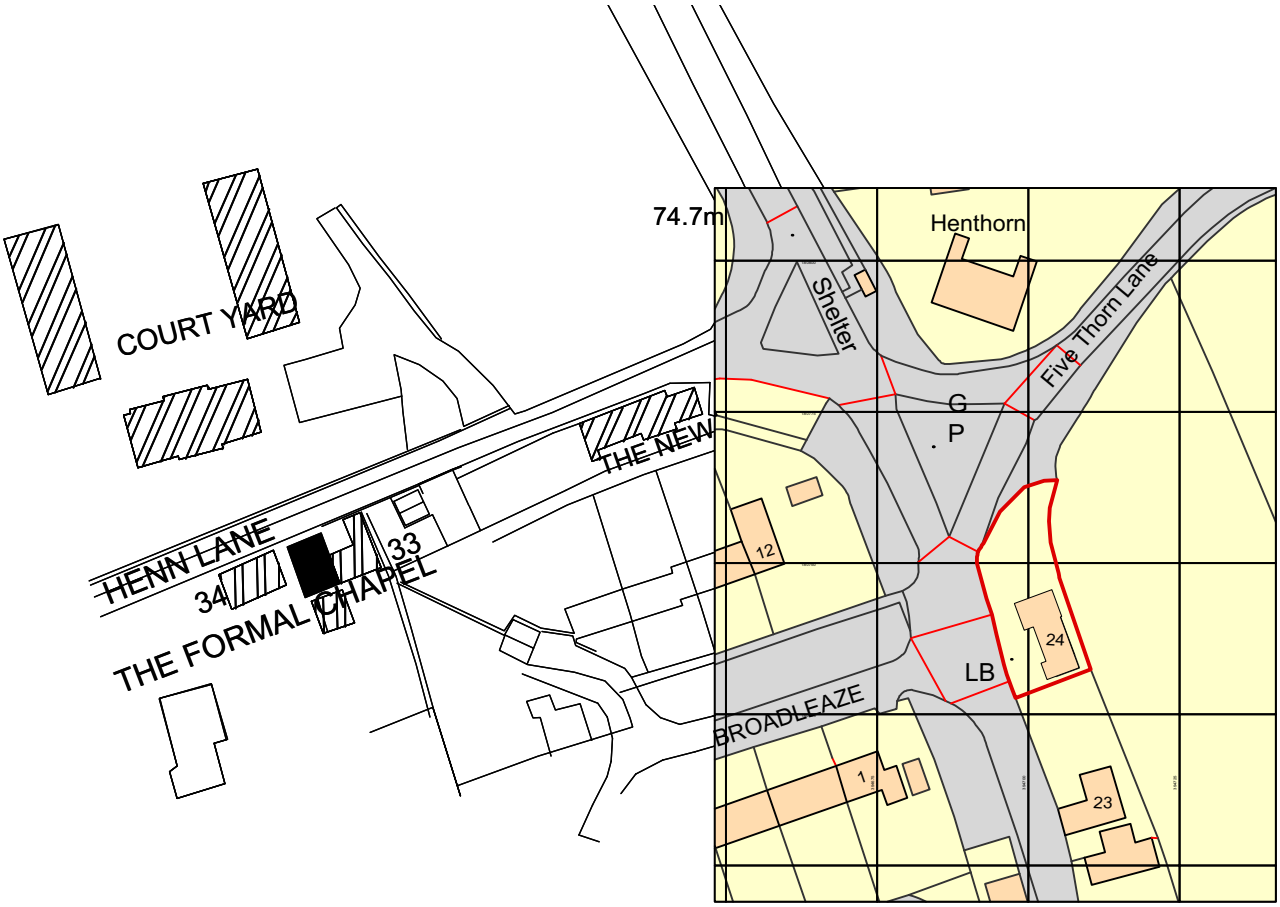

Ordnance Survey, (c) Crown Copyright 2019. All rights reserved. Licence number 100022432

PLANNING

No.	Date	Dr/Ch	Revision Notes

Project Title

Project Client

Suitability
Code - Description
A2 APPROVED FOR PLANNING STAGE

Sheet Scale: 1:1250 @ A4
Date: 2020/01/01
Drawn By: BW
Reviewed By: BW

Copyright. Check all dimensions on site. .
This drawing is only to be used on the site for which designed.

Sheet No.
Project ID - Originator - Volume - Level - Type - Role - Number
0000- -XX-ZZ-DR-A-00

Rev

Sheet Title
Site Location Plan

Old Post Office, 24 Upper Seagry, Wiltshire SN15 5EX