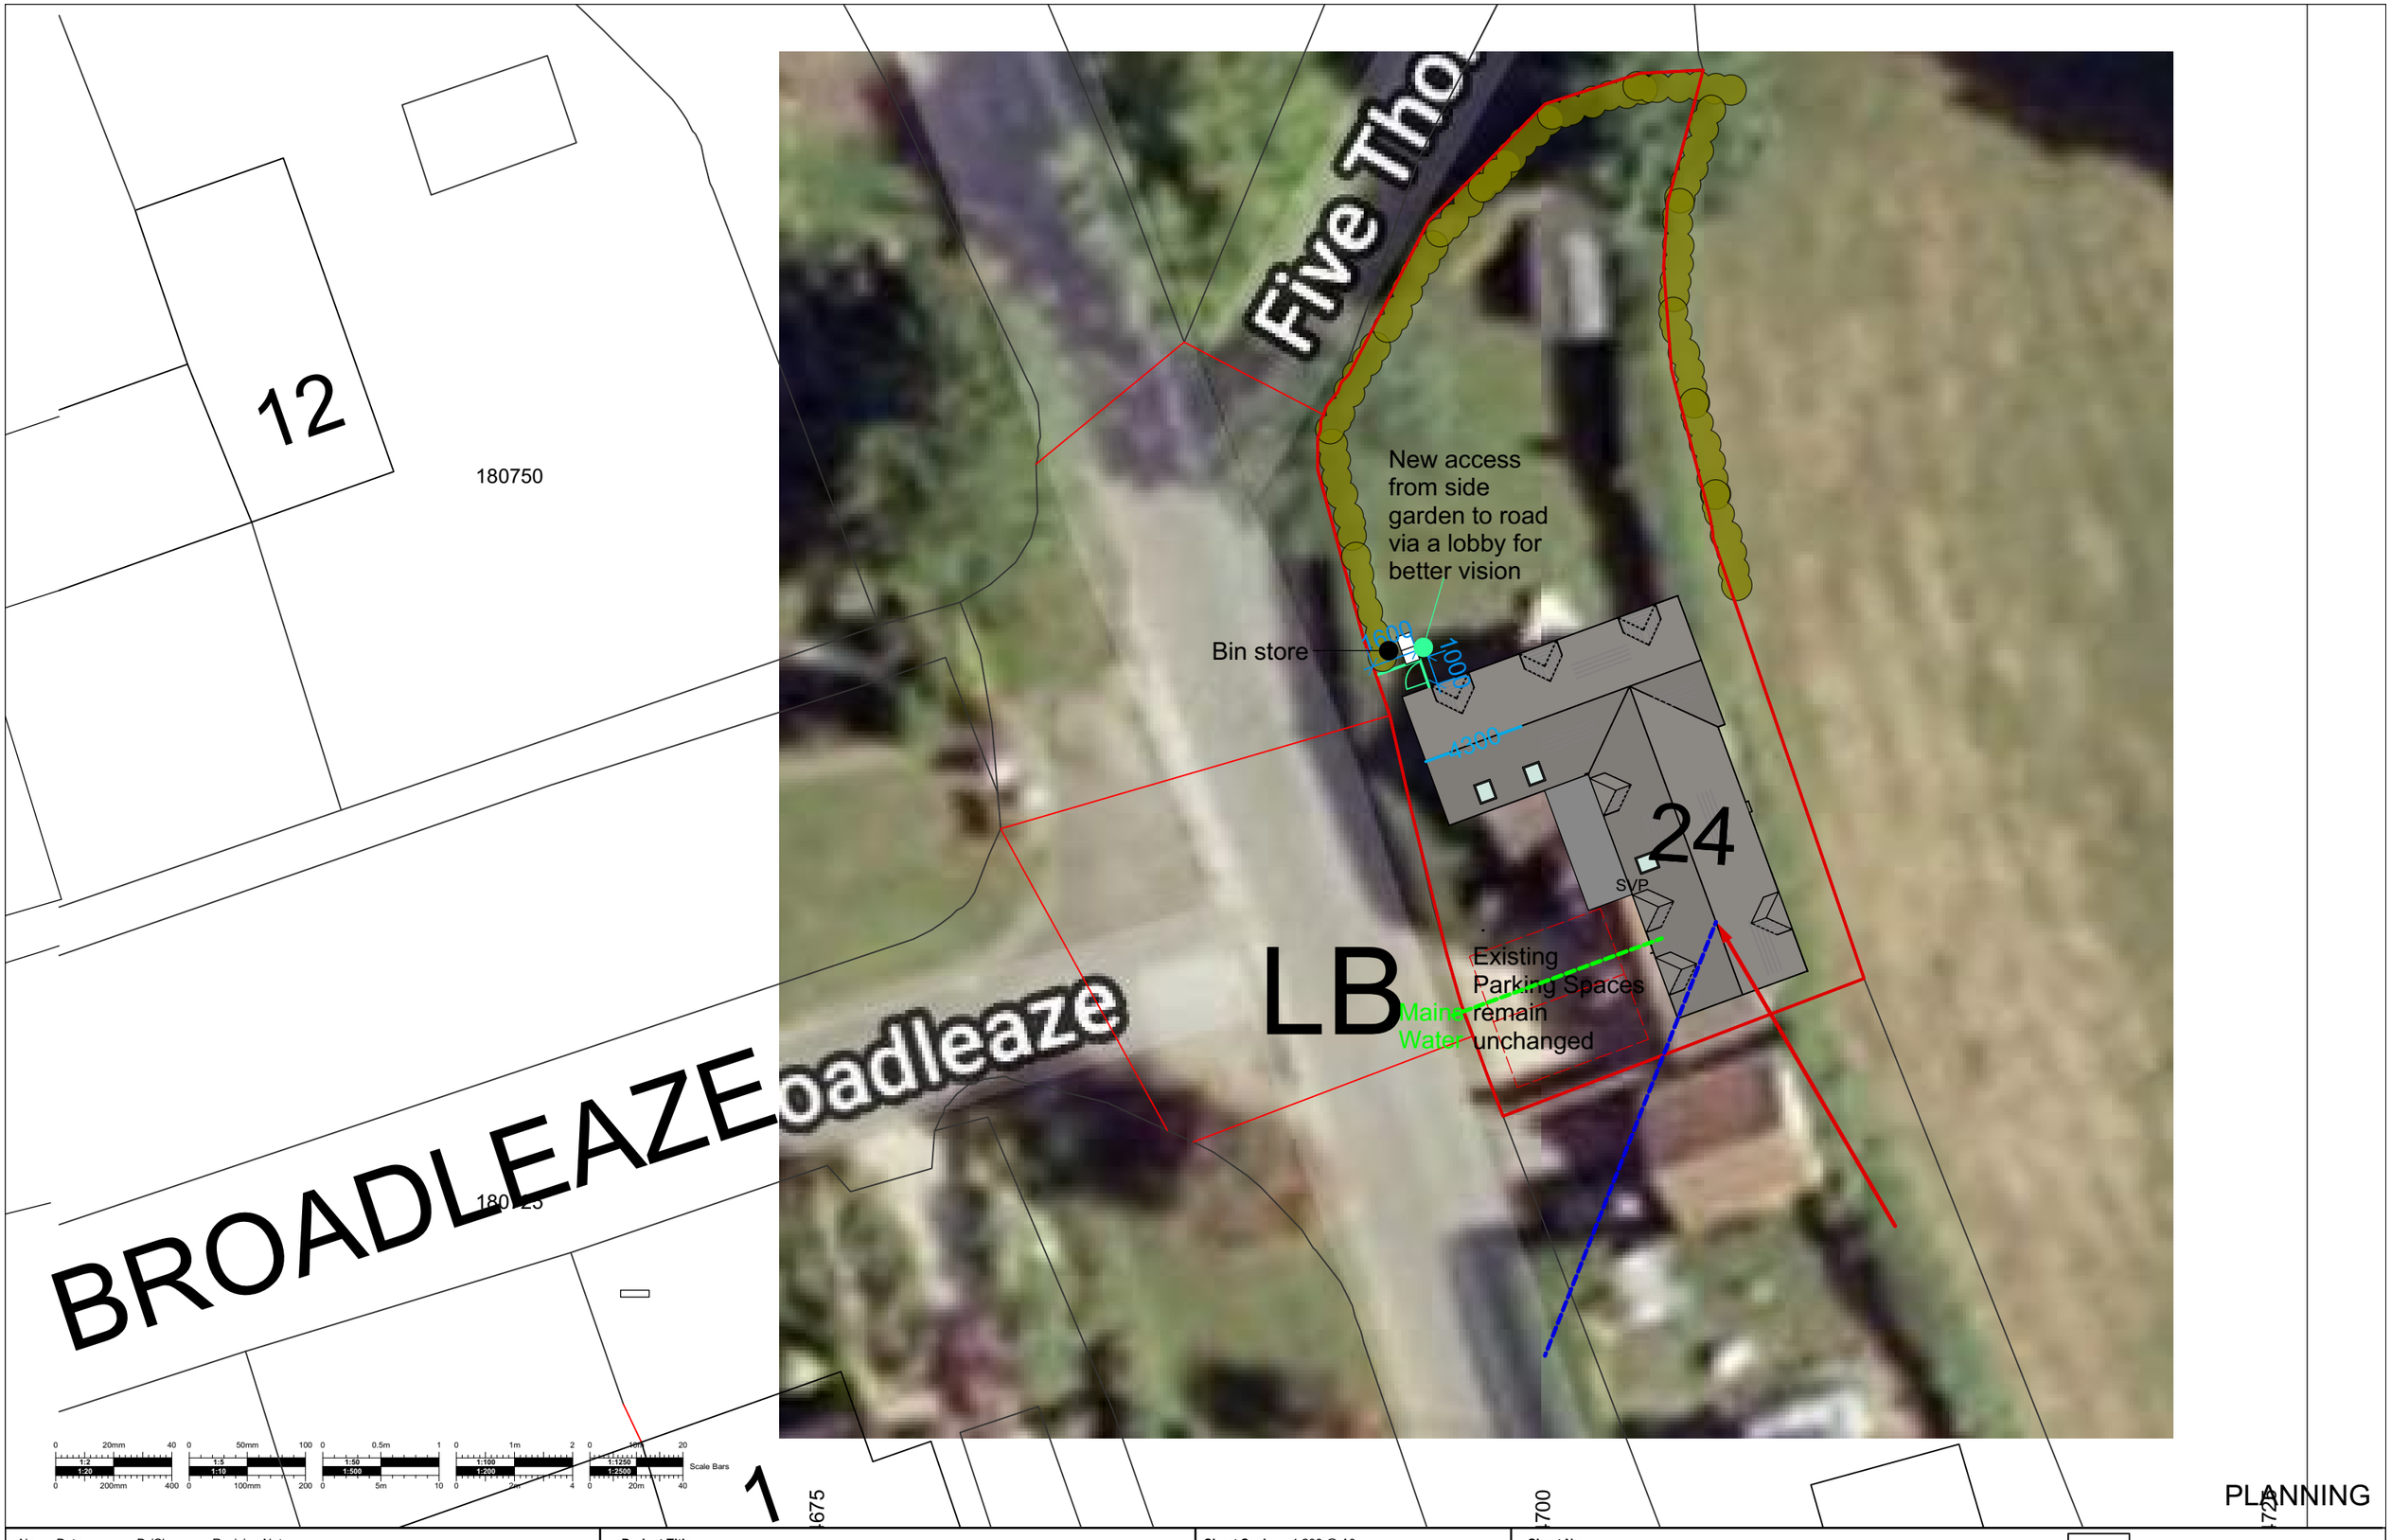

No.	Date	Dr/Ch	Revision Notes

File Name: 24 Upper Seagry 2023.vwx

Project Title

Project Client

Suitability
Code - Description
A2 APPROVED FOR PLANNING STAGE

Sheet Scale: 1:200 @ A3
Date: 2020/01/01
Drawn By: BW
Reviewed By: BW

Copyright. Check all dimensions on site. .
This drawing is only to be used on the site for which designed.

Sheet No.
Project ID - Originator - Volume - Level - Type - Role - Number
0000- -XX-ZZ-DR-A-04

Rev

Sheet Title
Proposed Site Plan

Old Post Office, 24 Upper Seagry, Wiltshire SN15 5EX