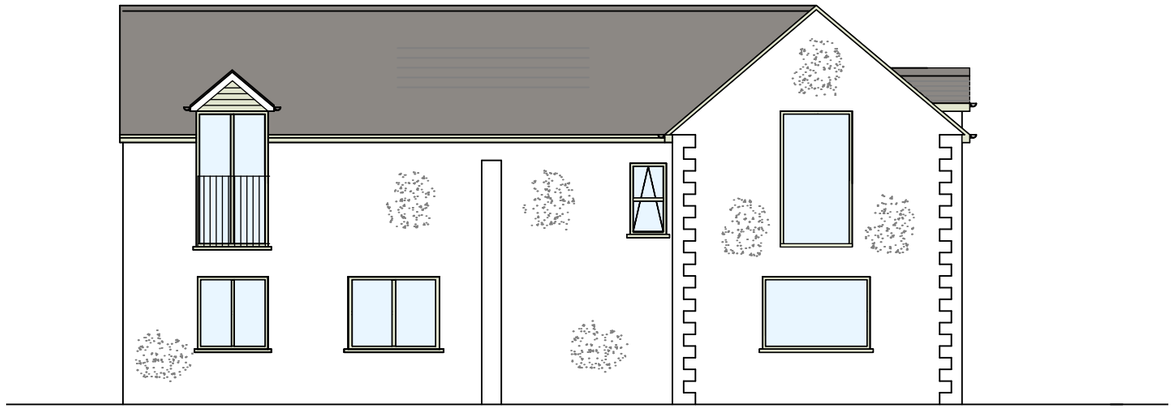

Proposed Rear Elevation (East Facing)



Proposed Front Elevation (West Facing)

4400

Extension
build line



Proposed Side Elevation (South Facing)

1600

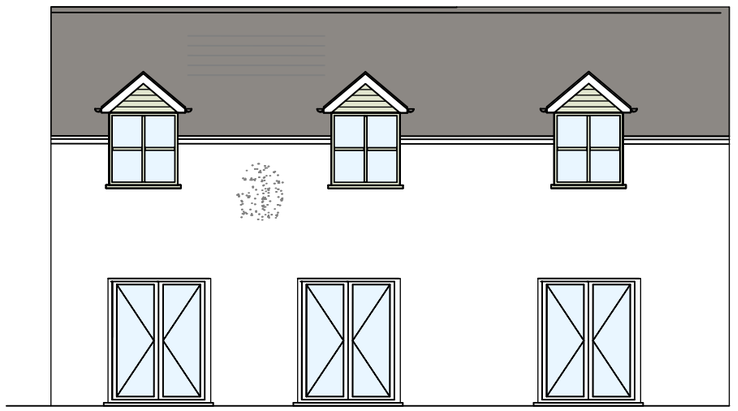

Proposed Side Elevation (North Facing)

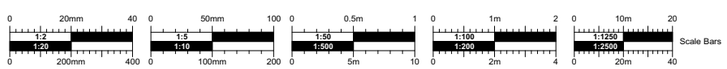

PLANNING

No.	Date	Dr/Ch	Revision Notes

File Name: 24 Upper Seagry 2023.vwx

Project Title

Project Client

Suitability
Code - Description
A2 APPROVED FOR PLANNING STAGE

Sheet Scale: 1:100 @ A3
Date: 2023/06/06
Drawn By: BW
Reviewed By: BW

Copyright. Check all dimensions on site. .
This drawing is only to be used on the site for which designed.

Sheet No.
Project ID - Originator - Volume - Level - Type - Role - Number
0000- -XX-ZZ-DR-A-06

Sheet Title
Proposed Elevations

Old Post Office, 24 Upper Seagry, Wiltshire SN15 5EX

Rev