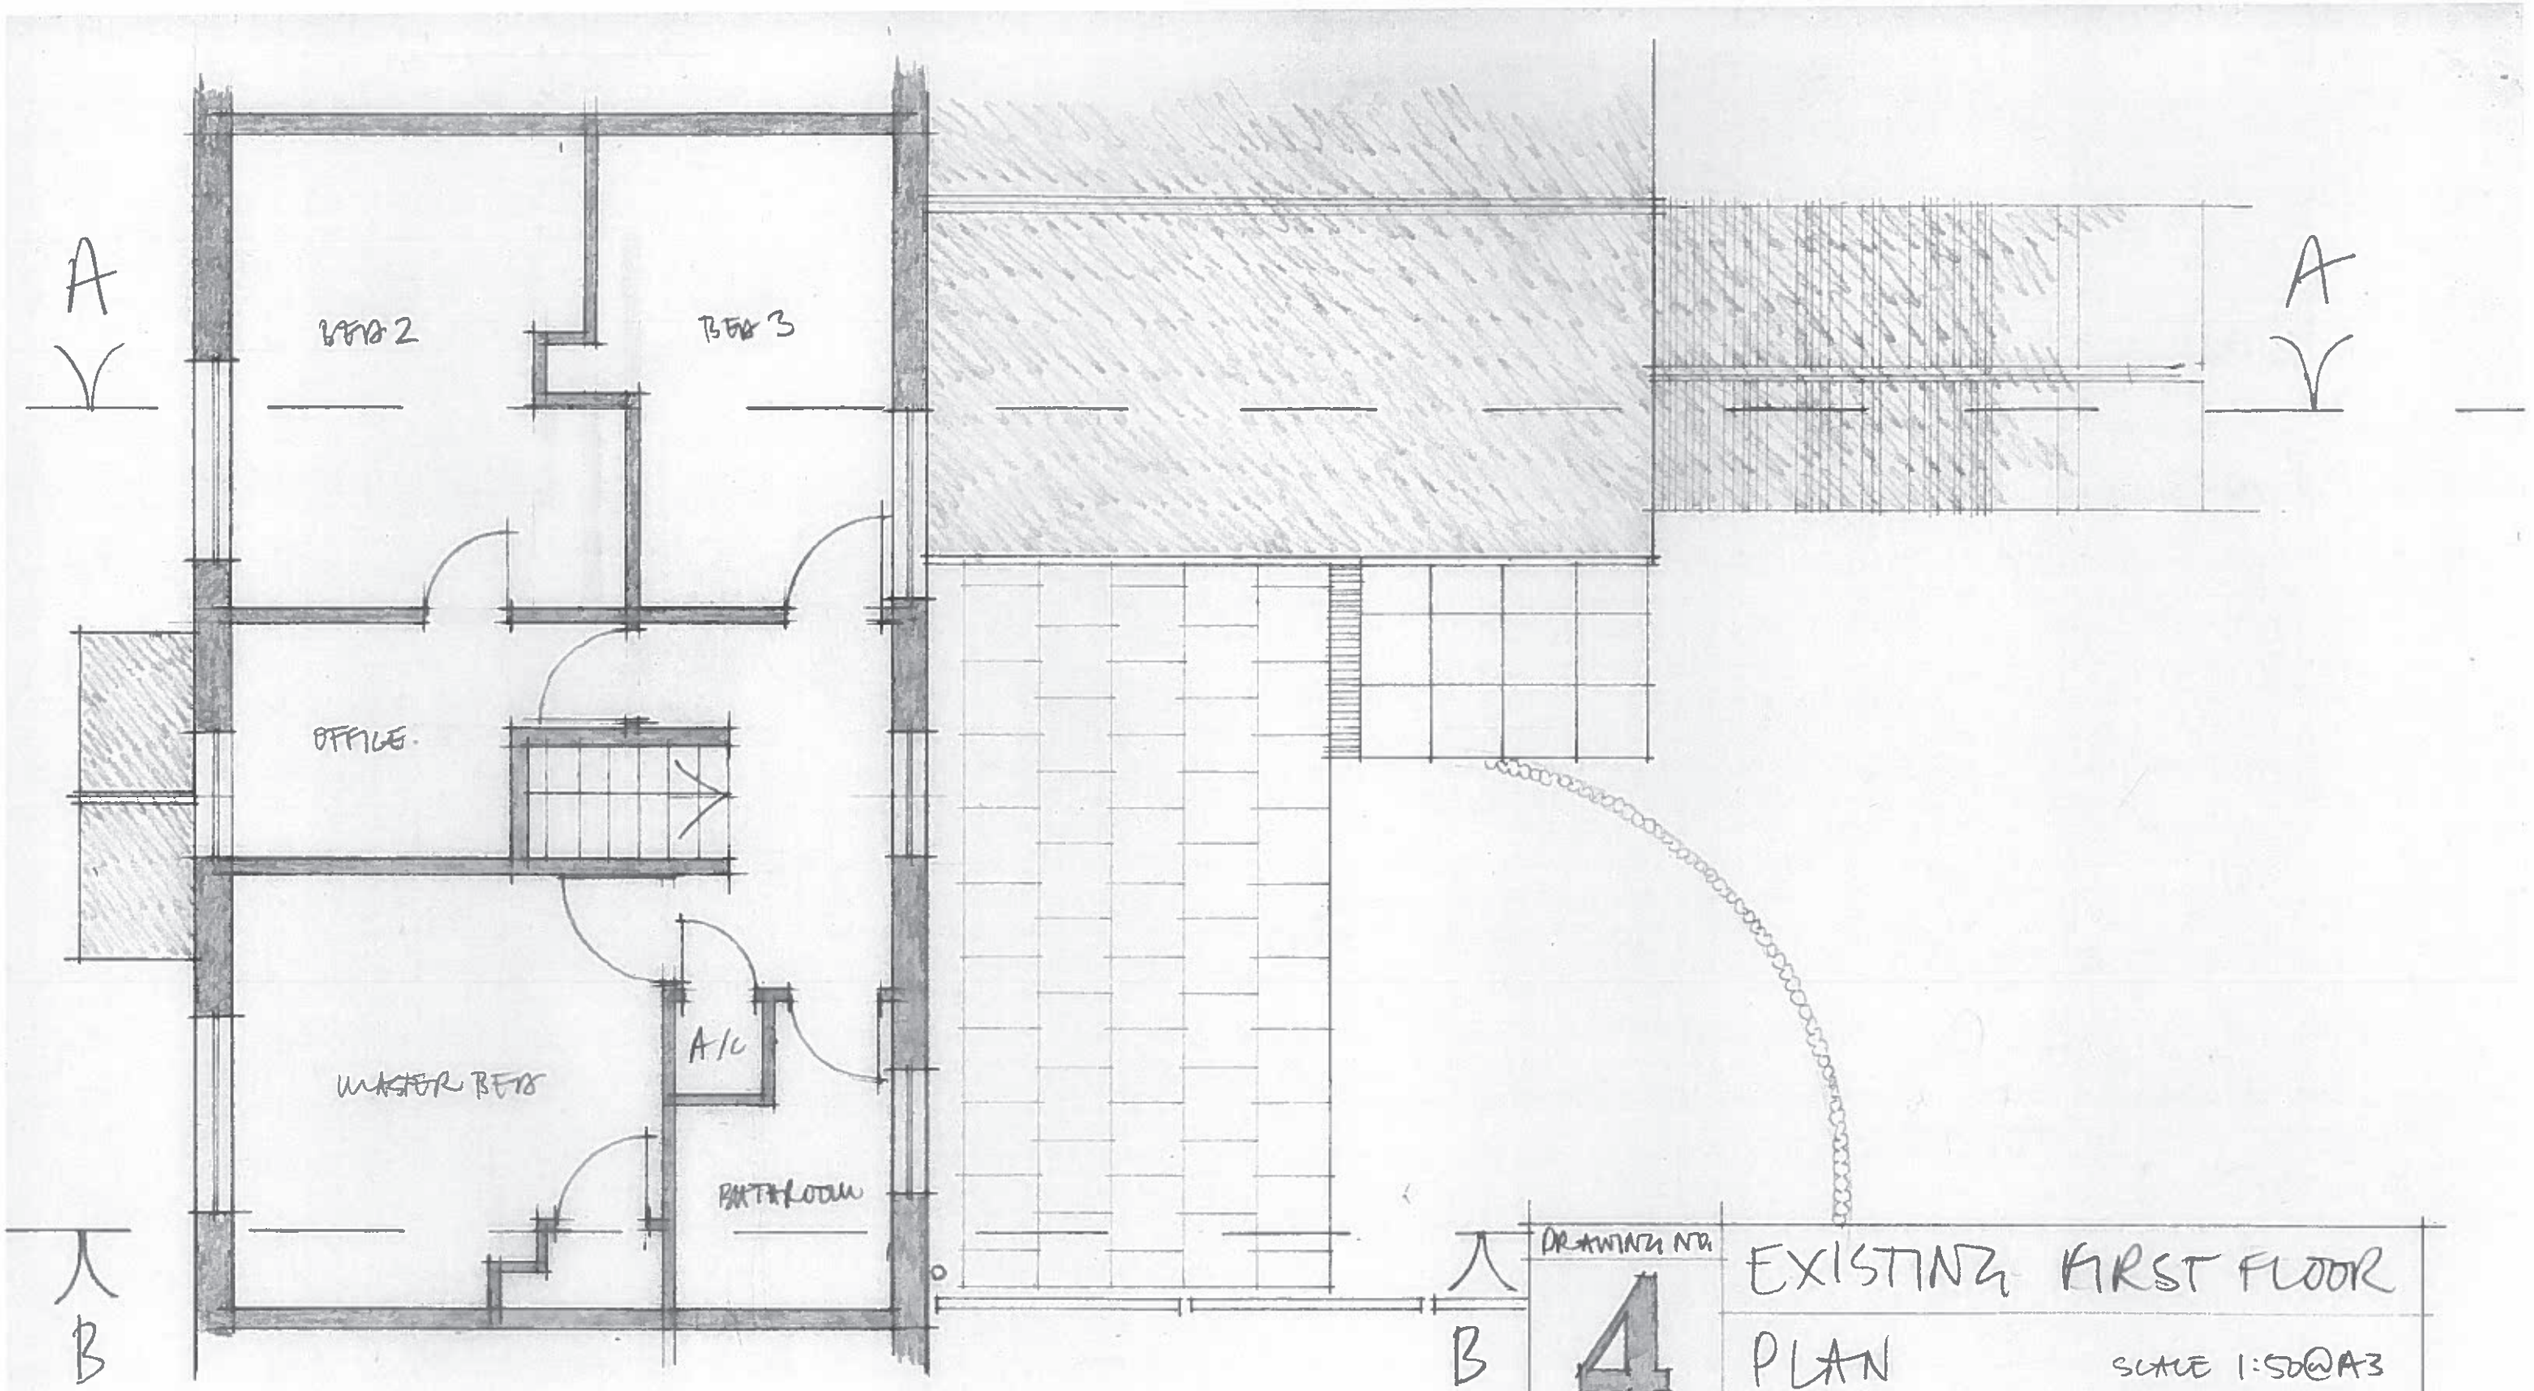

DRAWING NO. 4

EXISTING FIRST FLOOR PLAN

SCALE 1:50@A3

MR & MRS MC CAIG, 4 CASTLE ROAD
GREAT BEDWYN, WILTSHIRE SN8 3LS

N

0 ½ 1 2 5M