DRAWING NO.

2

BLOCK PLAN

MRS + MR MC CAIG, 4 CASTLE ROAD
GREAT BEDWYN, WILTSHIRE, SN8 3LS

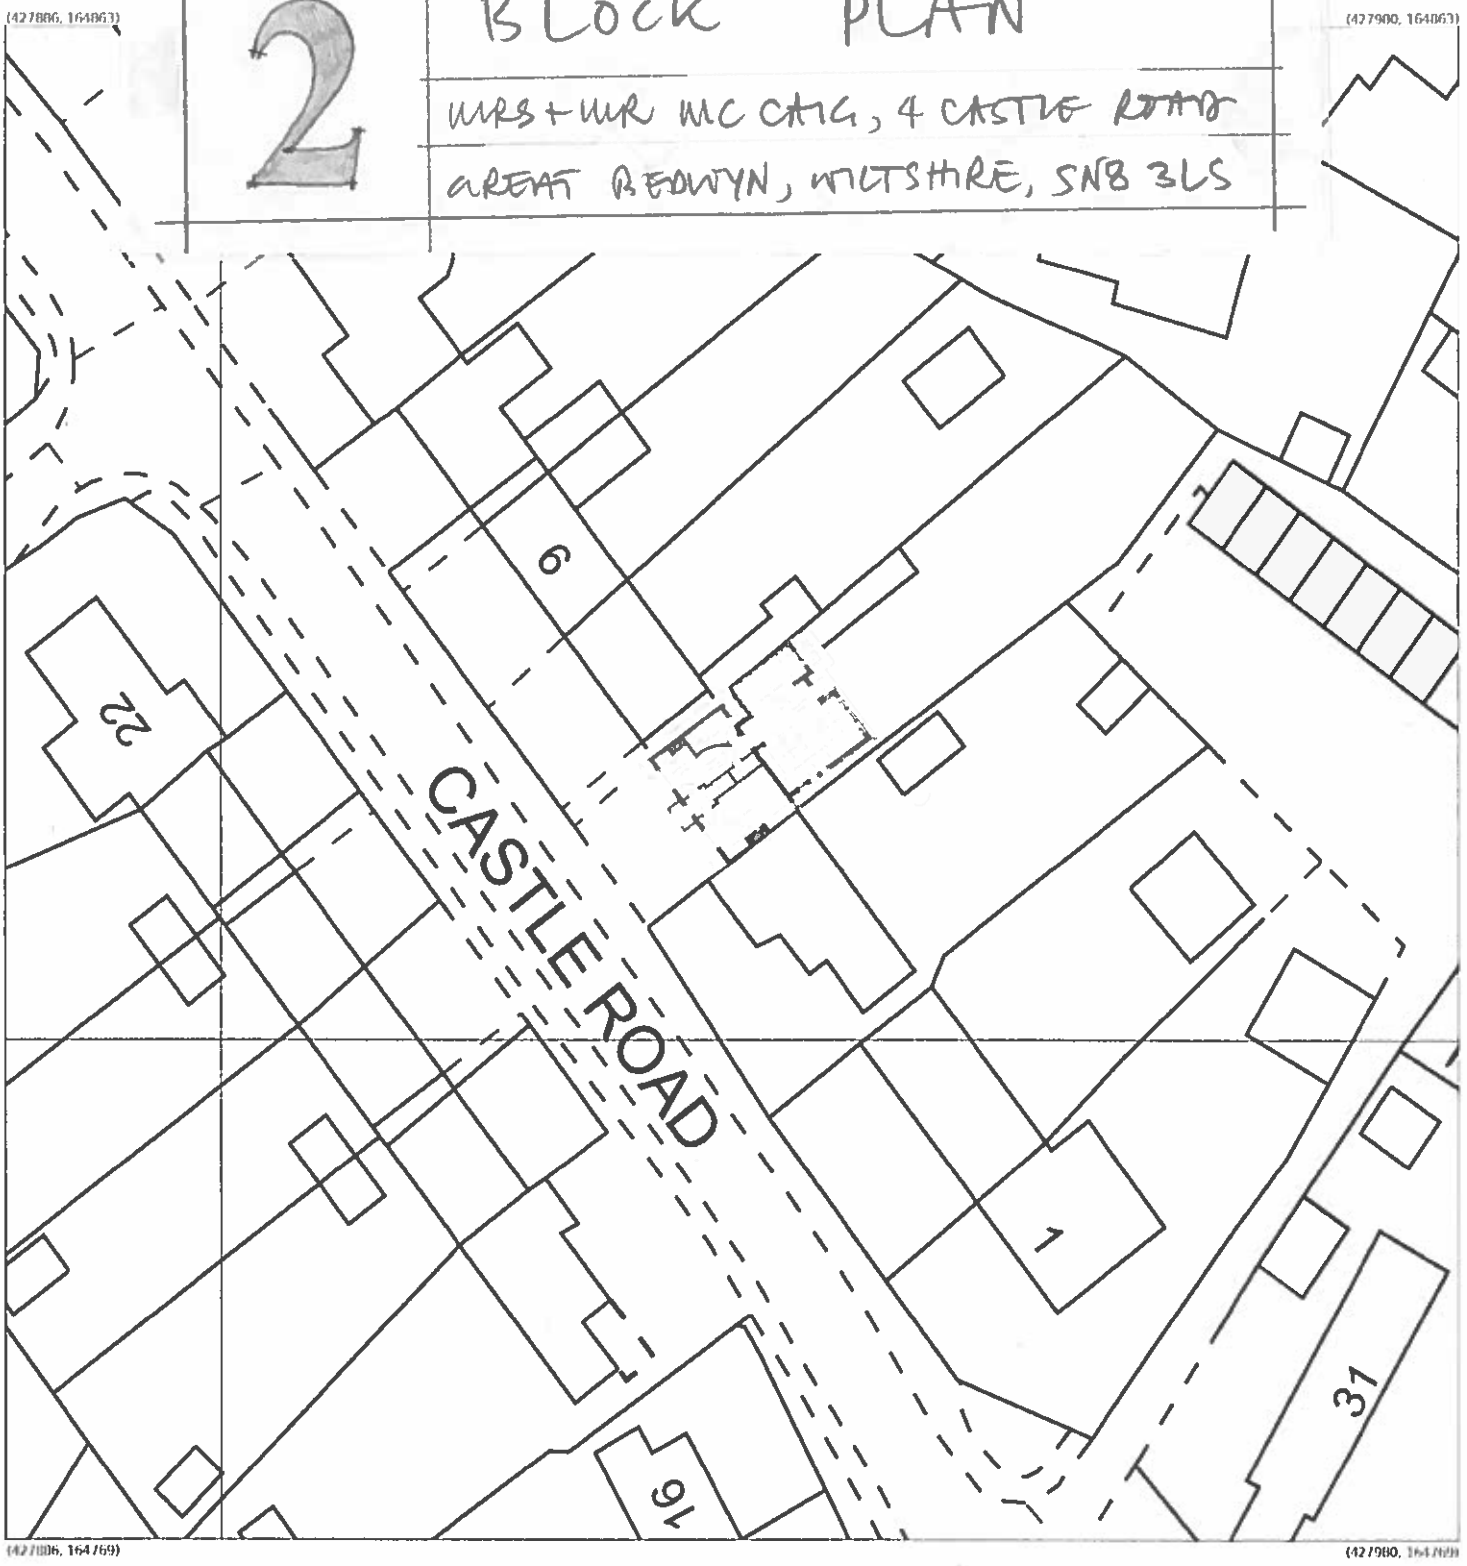

Produced 04 Feb 2023 from the Ordnance Survey MasterMap (Topography) Database and incorporating surveyed revision available at this date.

The representation of a road, track or path is no evidence of a right of way. The representation of features as lines is no evidence of a property boundary.

Metres
0 4 8 12 16 20

1:500

N

4, Castle Rd, Great Bedwyn
SN8 3LS

Supplied by: Latitude Mapping Ltd
Licence: © Crown Copyright and database rights 2023 OS 100038864
Reference: OI1582435
Centre coordinates: 427933 164816