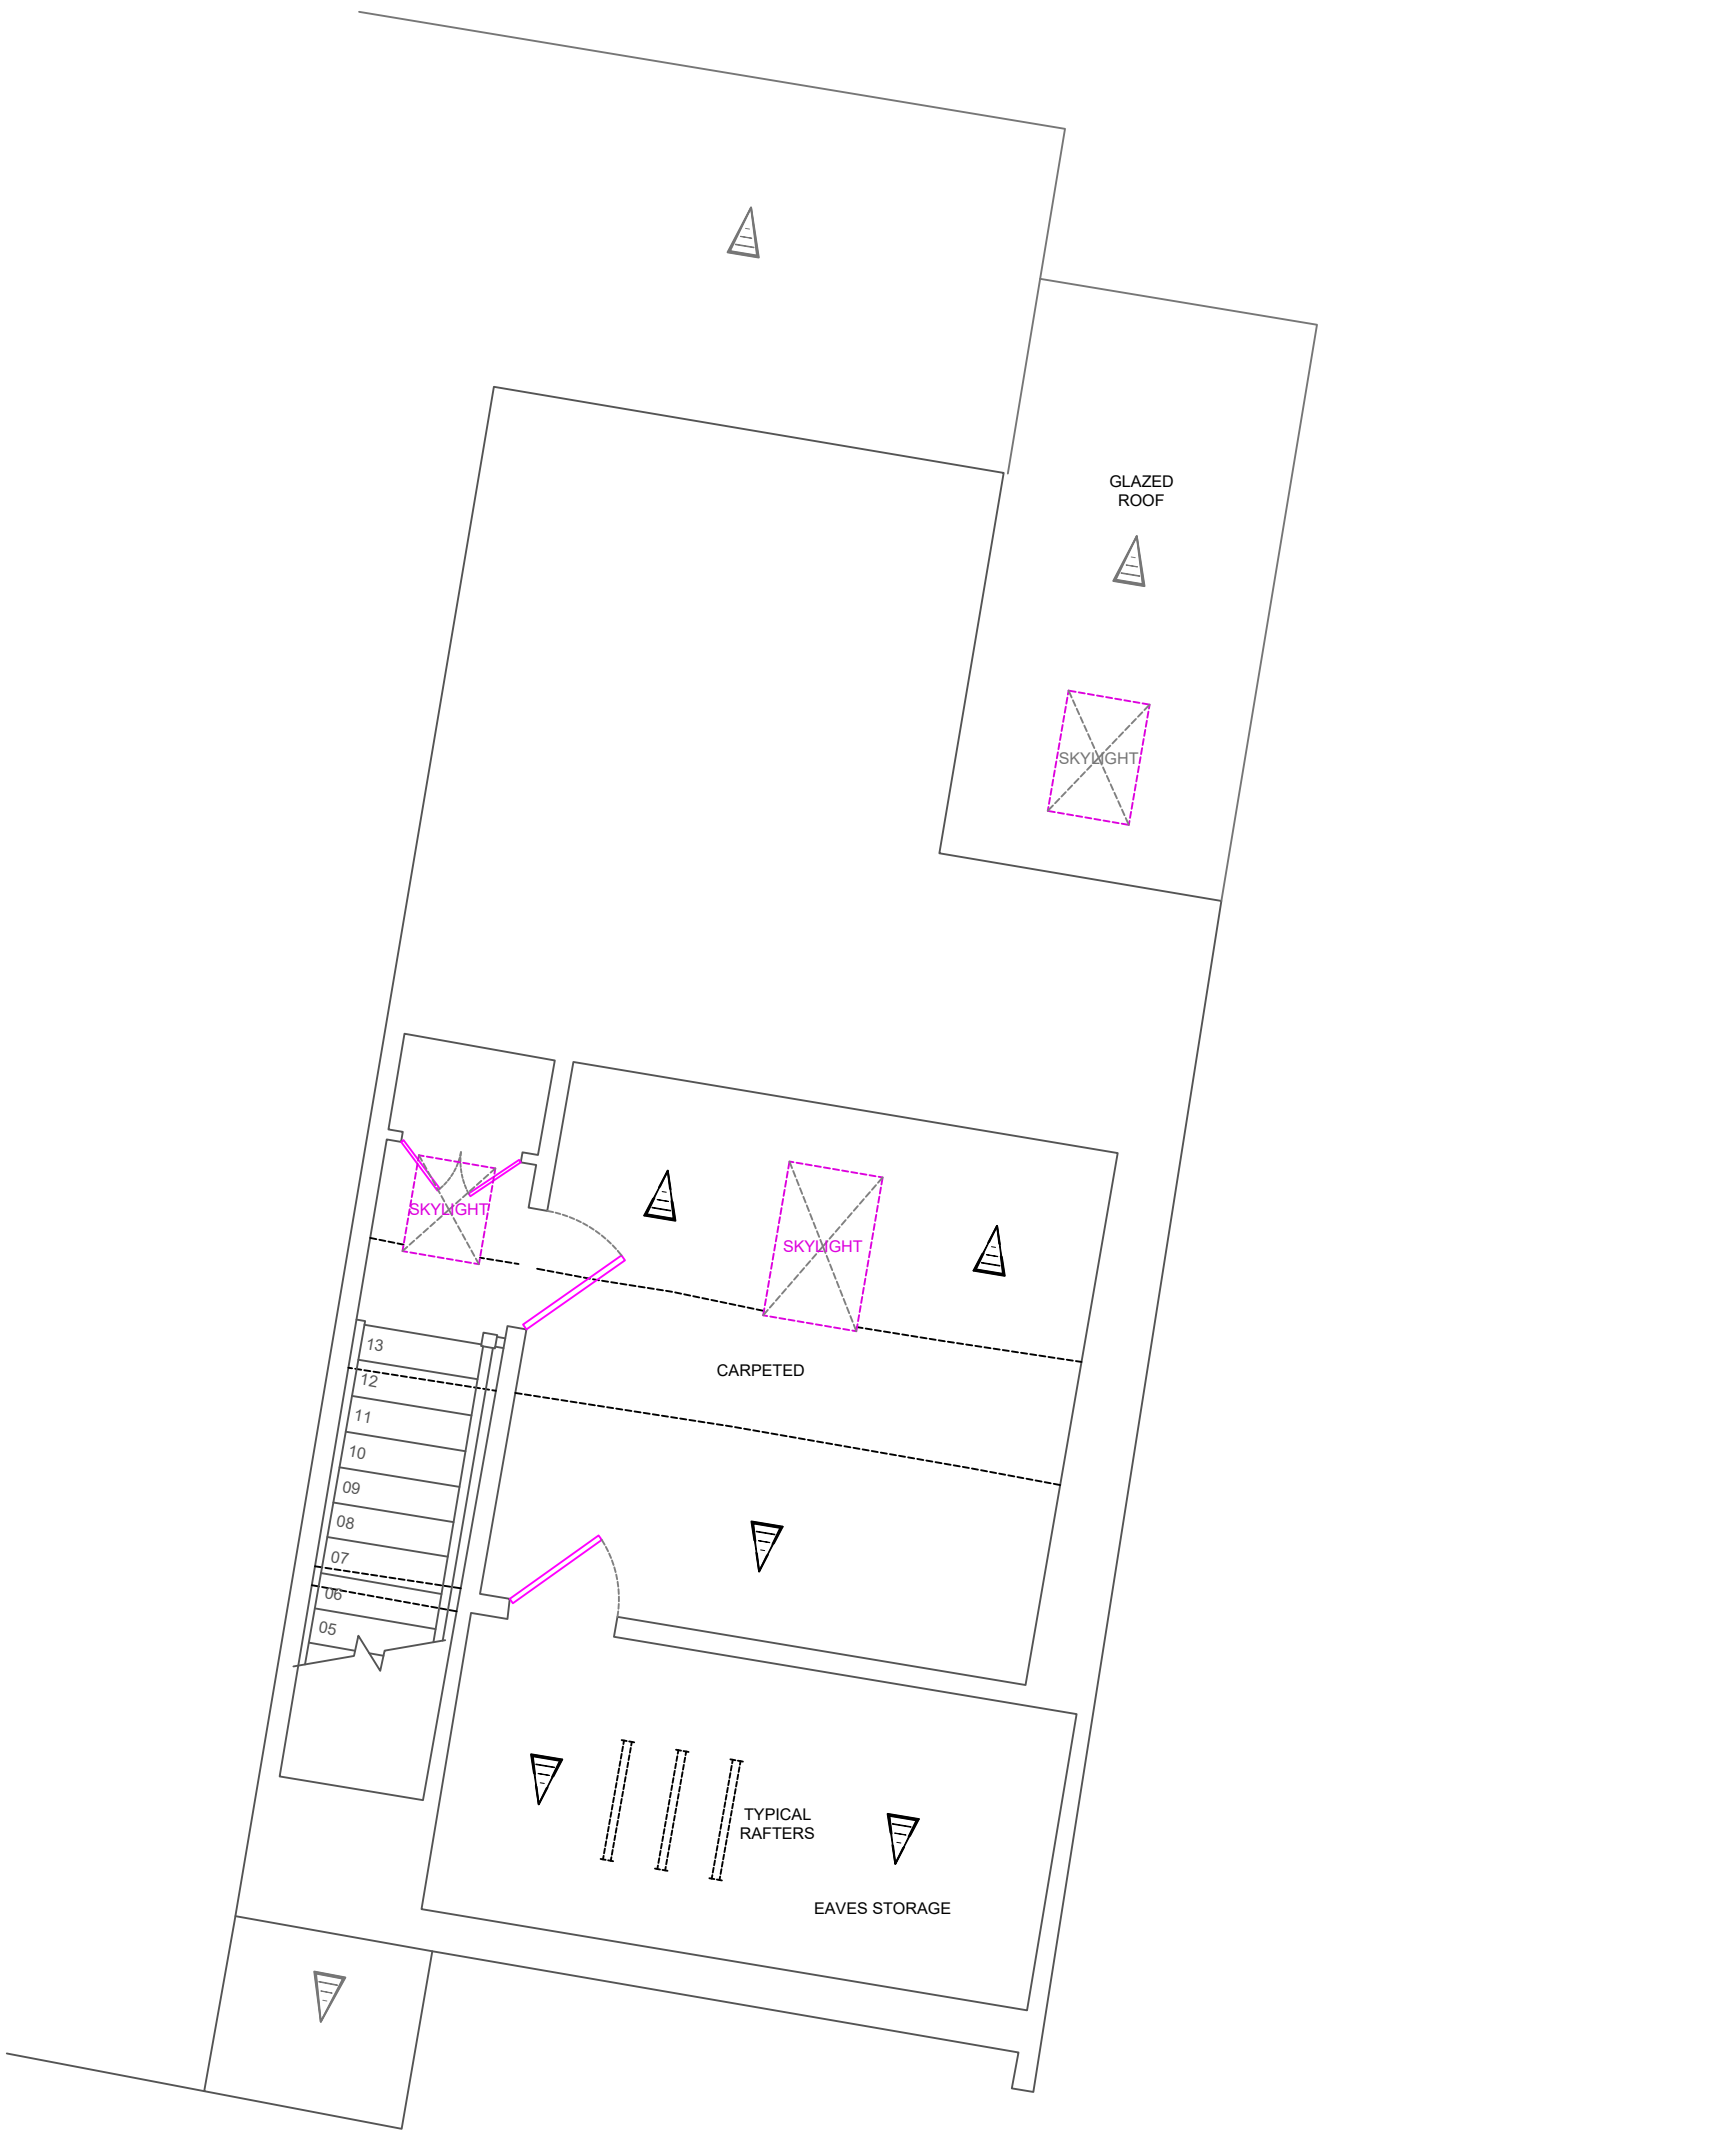


SCALE 1 2 3 4 5 M
1:50

A 25/06/23 Updated to Planning

Rev	Date	Notes

Client
Morgan
Project
5 Victoria Road
Devizes, SN10 1ET
Drawing
Existing Attic Plan

Scale		Drawn		Date
1:50	@A3	SR		13/01/2023
Project No.	Prefix.	Drwg No.	Rev.	Checked.
MHPC-980	FP	003	A	MH

PLANNING

Copyright © 2023
MH Property Consultants Ltd.

MH Property Consultants
5 Old Potato Yard
Lydeway, DEVIZES,
Wiltshire,
SN10 3PU
01380 840076

Do not scale except for planning purposes.