
Location Plan

Site Address: **Merryground, C52 North From Dragon Lane To Little Abbots, Manningford Abbots, SN9 5PB**

Date Produced: **07-Aug-2023**

Scale: **1:2500 @A4**

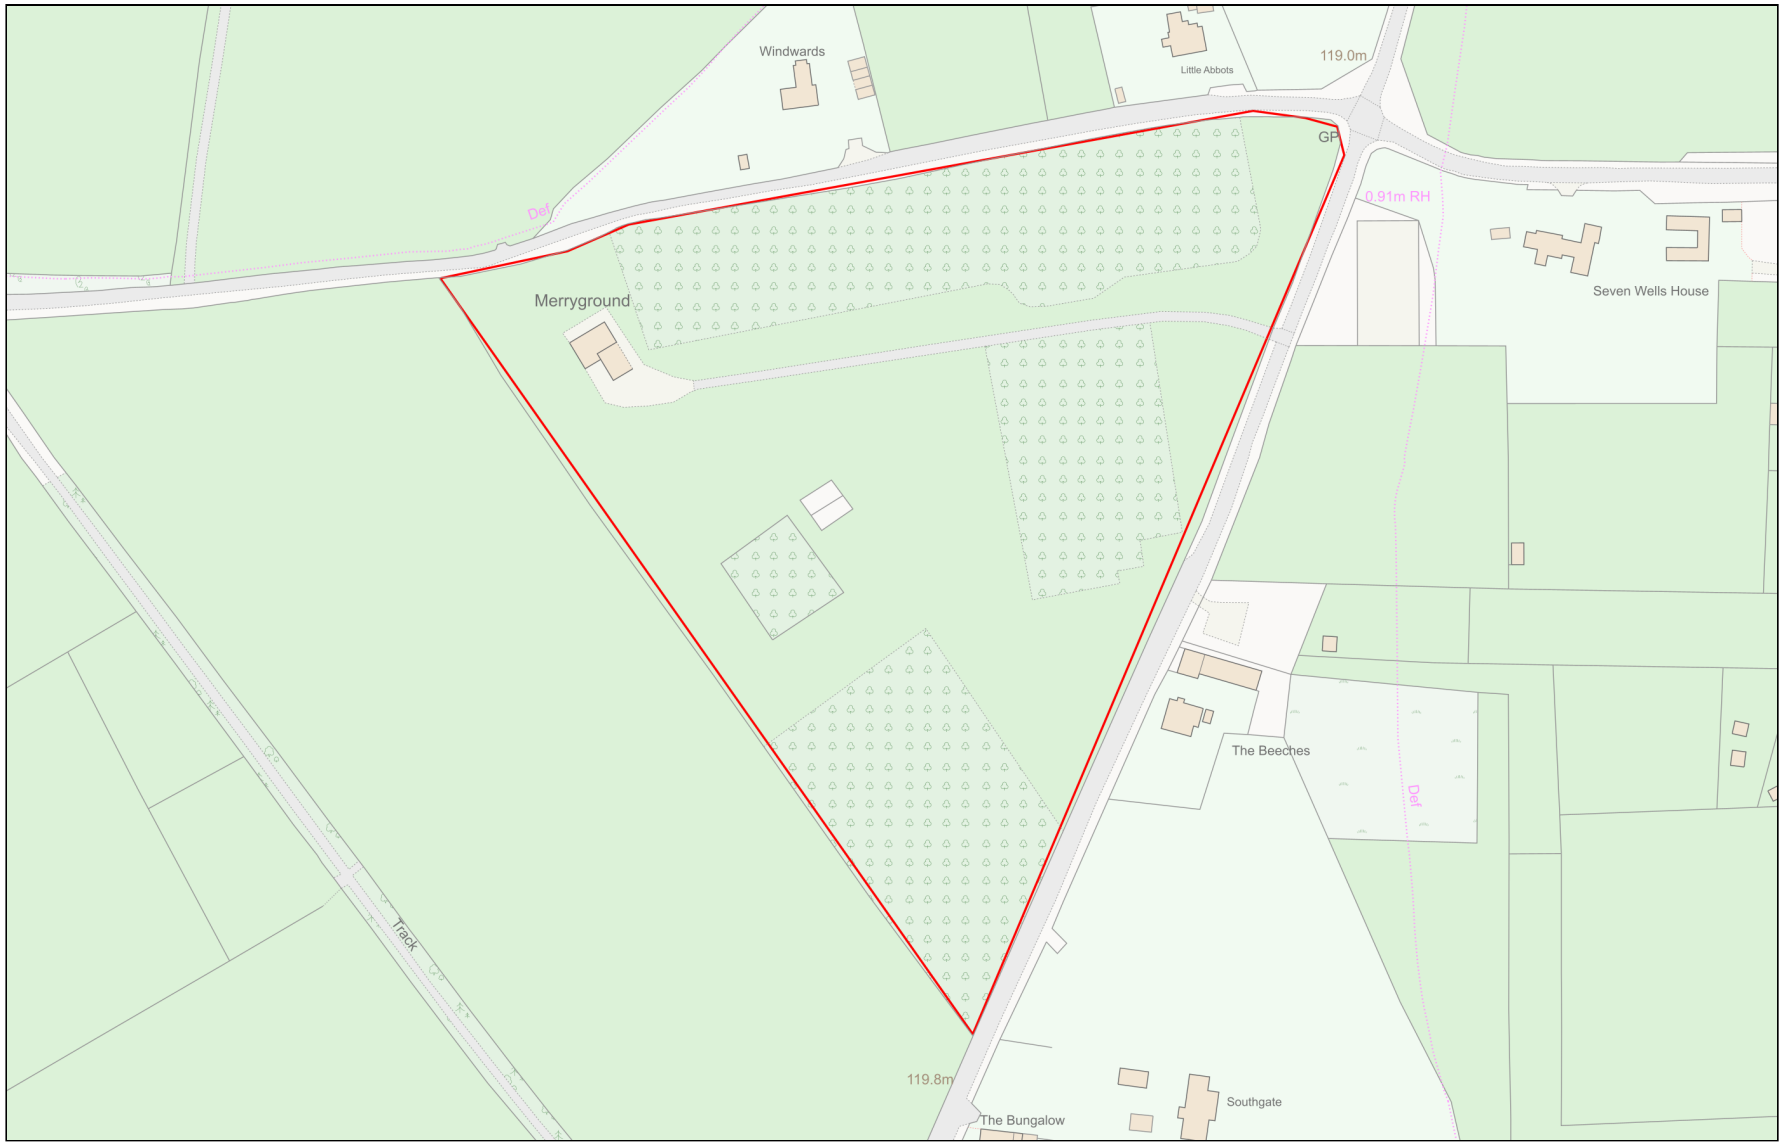

Planning Portal Reference: **PP-12370394v1**

Powered By TerraQuest

© Crown copyright and database rights 2023 OS 100042766