




FRONT ELEVATION

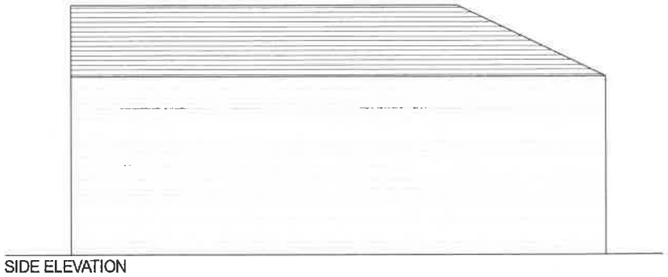


SIDE ELEVATION

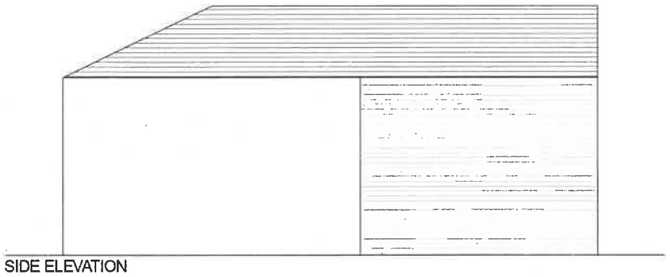

SIDE ELEVATION

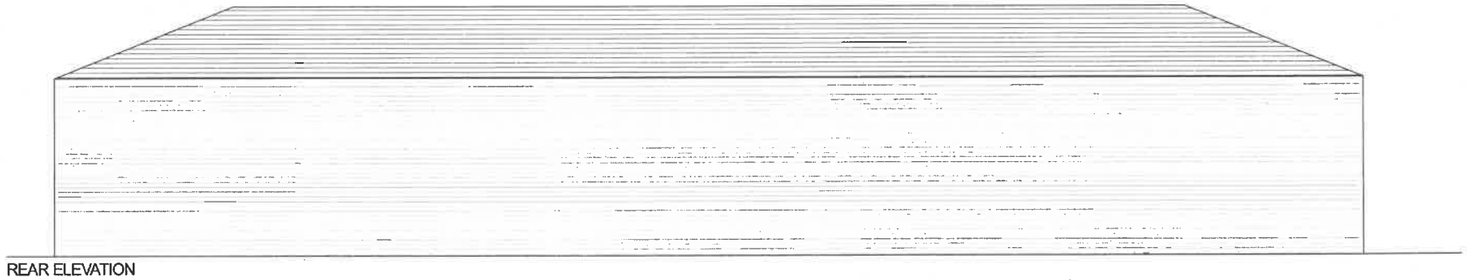

REAR ELEVATION

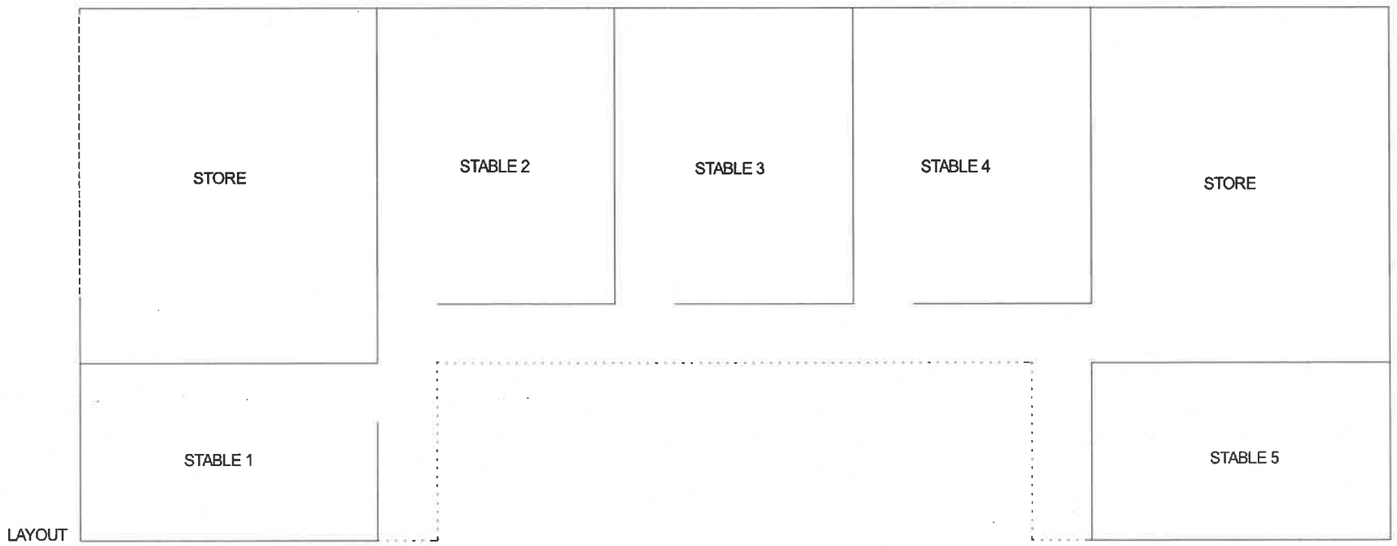

LAYOUT

0 1 2 3 4 5m

Willis & Co.

Chartered Town Planners
30 The Causeway, Chippenham, Wiltshire, SN15 3DB
Telephone; 01249 444975 Facsimile: 01249 655556
Email; Willisplan@aol.com

Client; Mr G. Hazel
Title; Bray Farm, Stoke Common Lane, Purton Stoke

Elevations and layout of existing stable block

Scale; 1:100 @ A3 **Date;** April 2023 **Plan No;** DWG 100

This drawing is copyright and may not be reproduced, in whole or part, without the express consent of Willis & Co.