
A1 PRINT

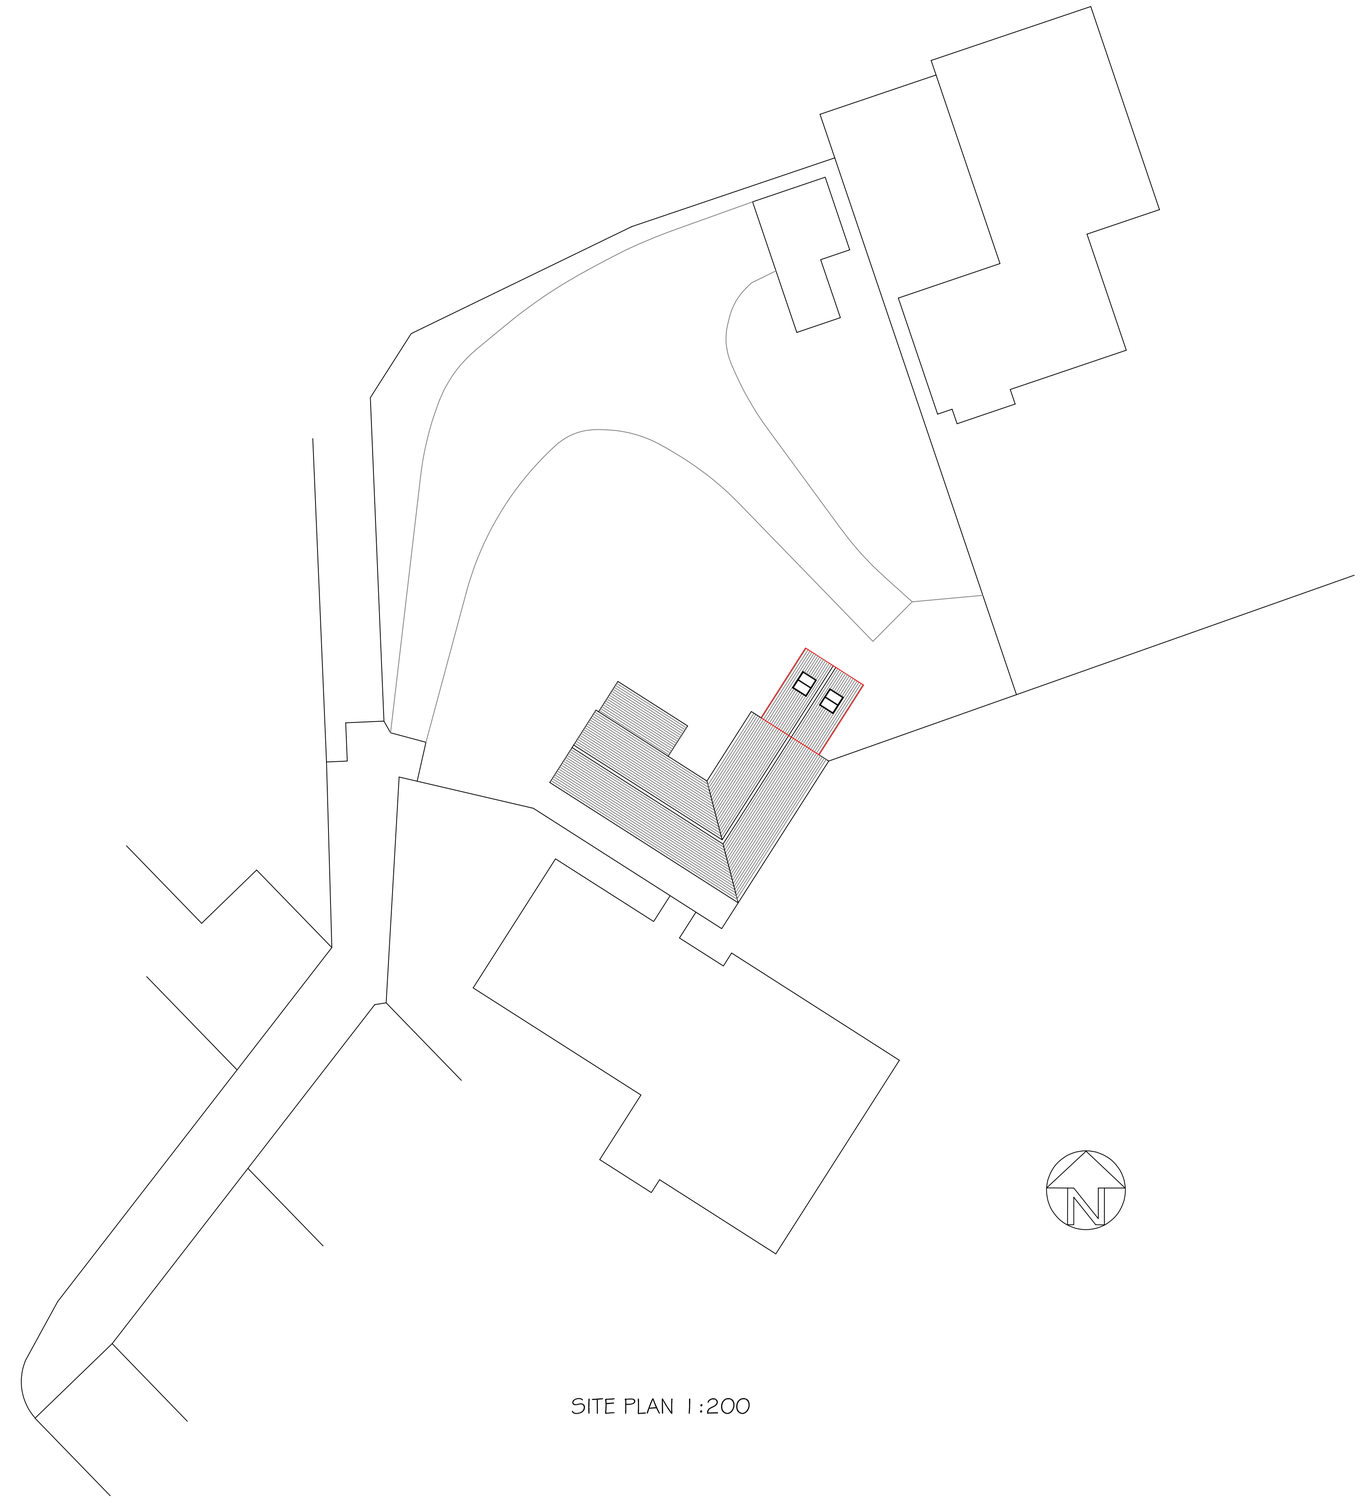

SITE PLAN 1:200

0 1 2 3 4 5 10 20

scale bar 1:200

SJF PLANNING
& DESIGN SERVICE
01225 782078 simonnearthebell@gmail.com

PROPOSED	REAR EXTENSION
CLIENT	MR & MRS R HALL
LOCATION	ASHTON HOUSE CHAPEL KNAPP GASTARD SN13 9PS
TITLE	BLOCK PLAN 1:200

DRG NO	ISSUE	DATE
2325-2	1	JUNE 2023