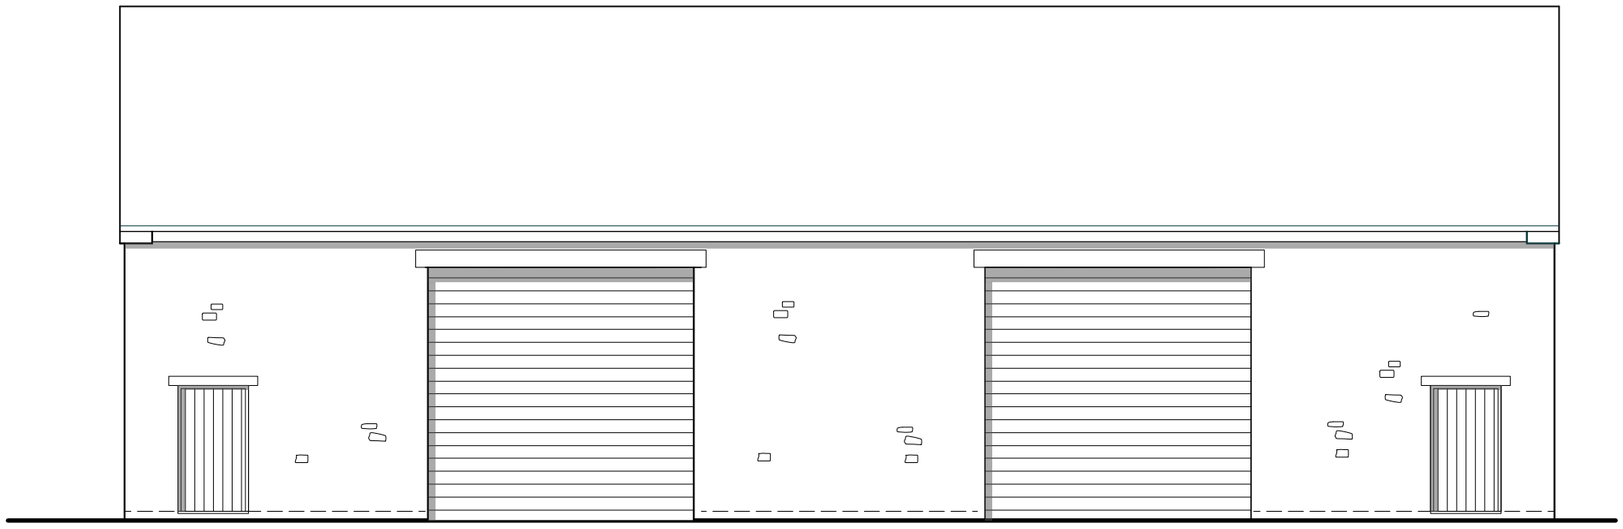

PROPOSED NORTH EAST ELEVATION

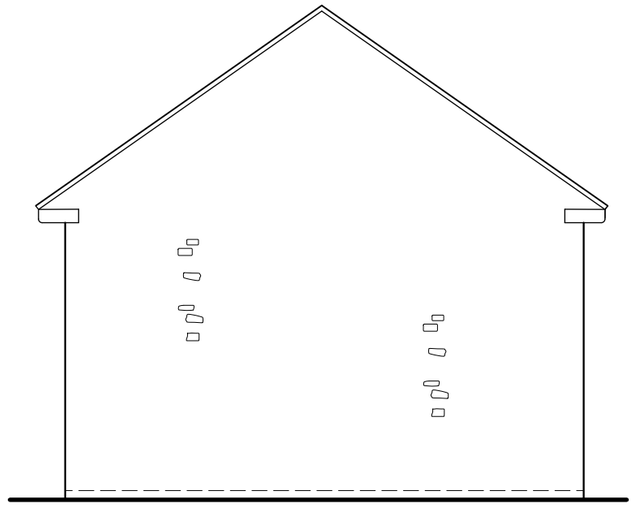

PROPOSED NORTH WEST ELEVATION

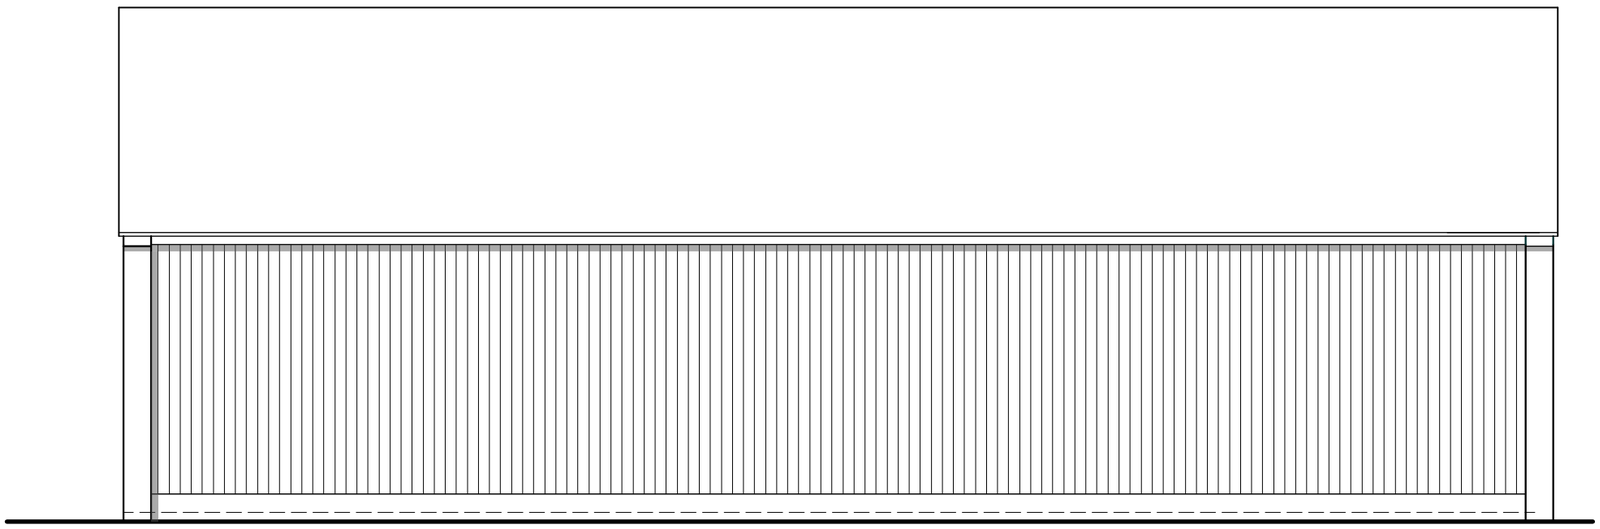

PROPOSED SOUTH WEST ELEVATION

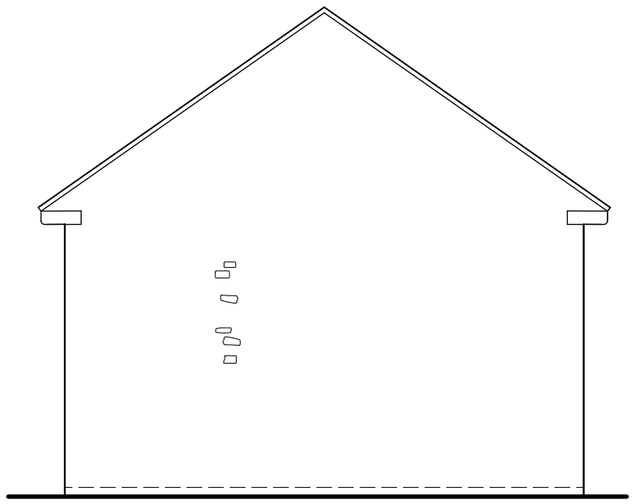

PROPOSED SOUTH EAST ELEVATION

0 1 2 3 4 M

Rev: | In: | Date: | Comment:

CUSTOMHOUSE - STUDIO

West End Farm, West End, Foxham, SN15 4NB
Tel: 01249 740476 Mob: 07854 657134
email: sharon@customhouse.studio

1. Responsibility is not accepted for errors made by others in scaling from this drawing. All construction information should be taken from written dimensions only.

2. All dimensions must be checked on site and any discrepancies checked with the architect prior to manufacture, fabrication and/or installation

3. Unless shown otherwise all dimensions are to structural surfaces.

4. All works to be carried out in accordance with British Standards, EU Regulations, Codes of Practice and all statutory obligations.

Project: BRAYDON FARM
EASTCOURT
MALMESBURY

Title/contents: Proposed Storage Barn Elevations

Scale	Paper Size	Date	Drawn by
1:100	A3	APR 23	SW
Job.no.	Type	Dwg.no.	Revision
CHS 011	L2	006	-