Notes:
This drawing is protected by copyright. No part of this document may be reproduced, altered, or transmitted in any form or by any means without permission.
Do not scale off these drawings for construction purposes. If any discrepancies are found, please contact PWCR.

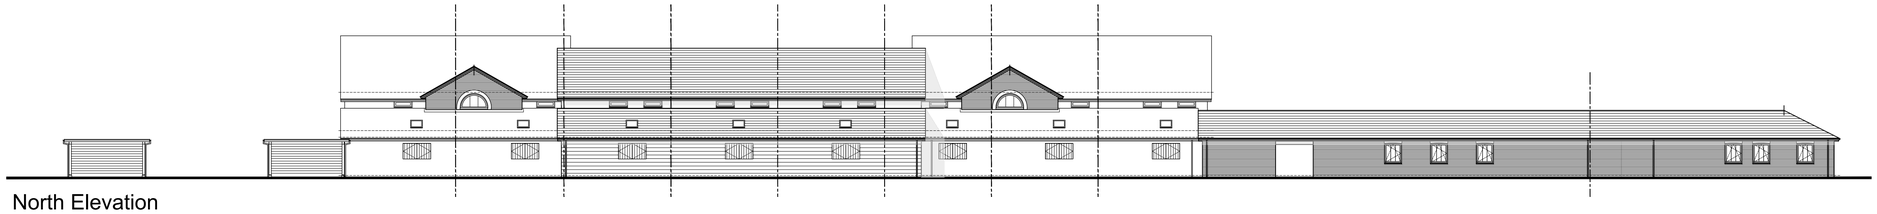

North Elevation
Scale 1:200

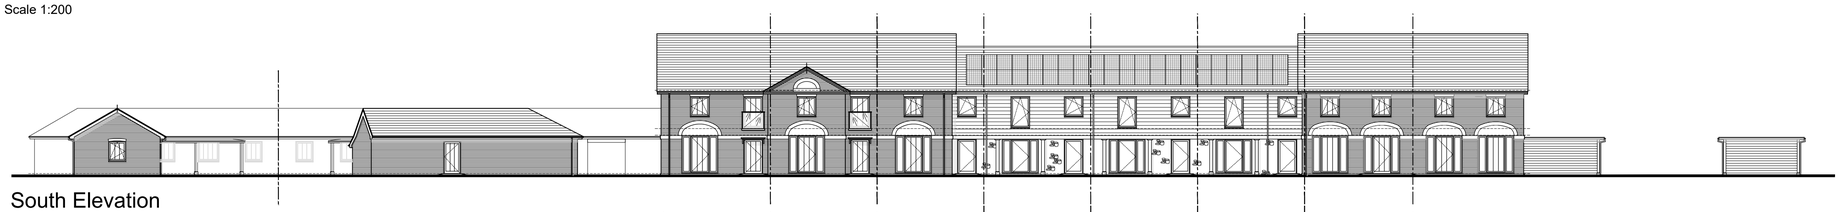

South Elevation
Scale 1:200

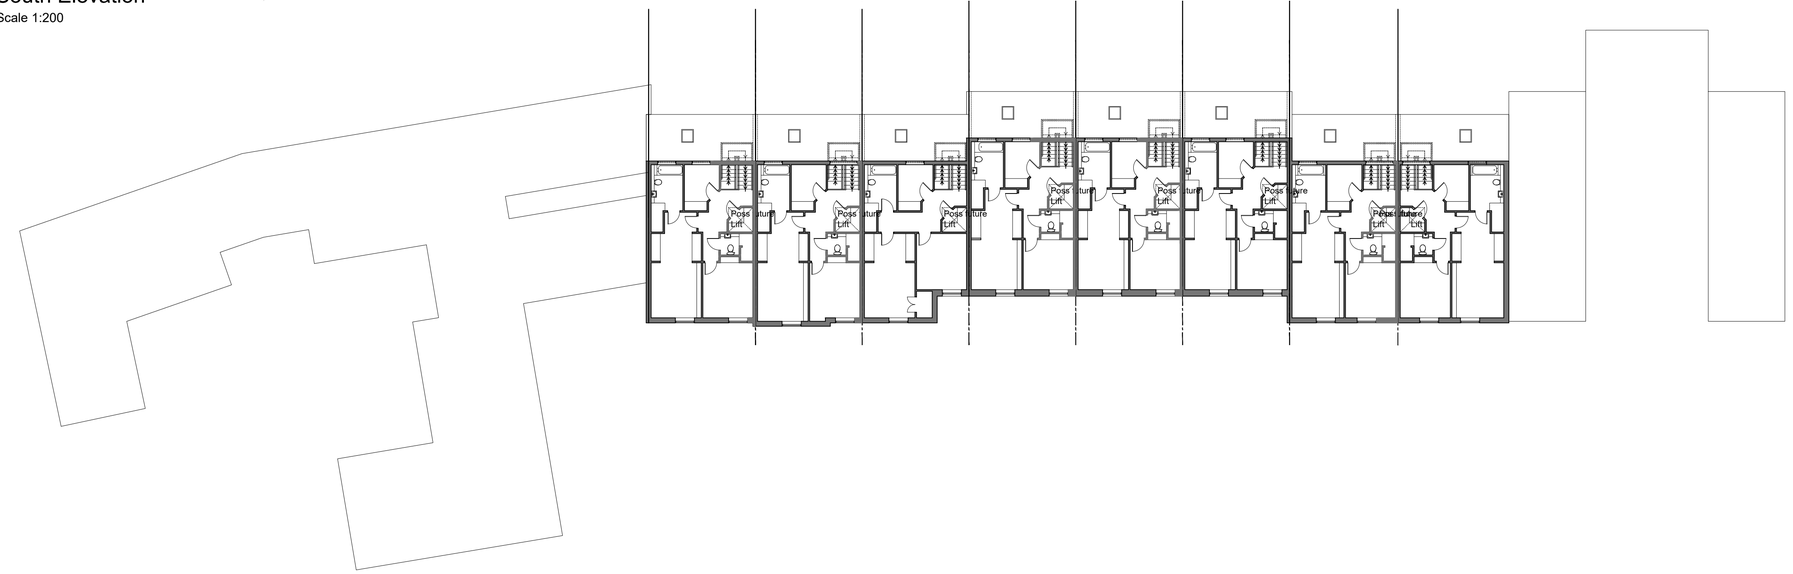

First Floor Plan O/A
Scale 1:200

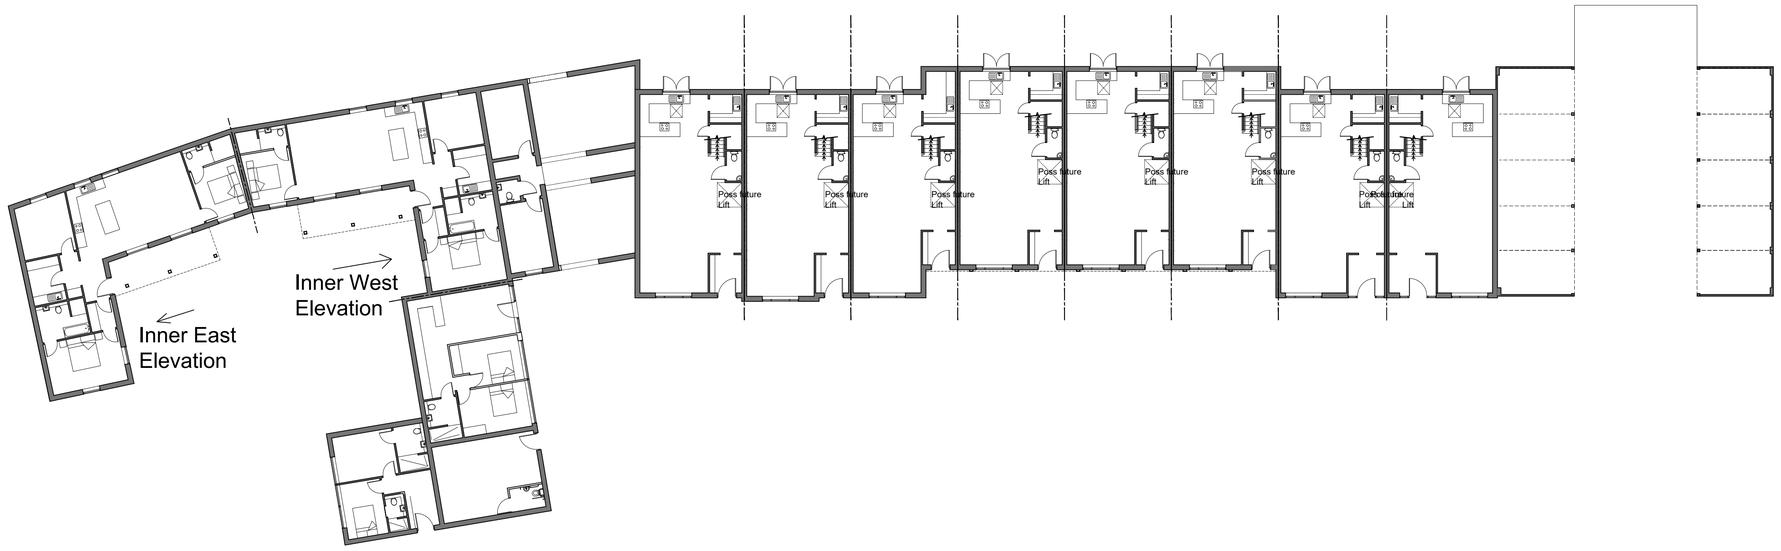

Ground Floor Plan O/A
Scale 1:200

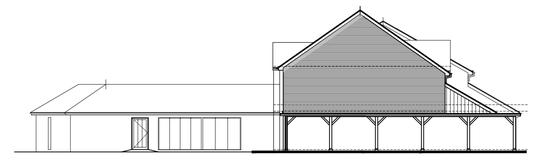

East Elevation
Scale 1:200

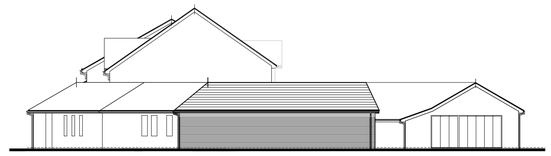

West Elevation
Scale 1:200

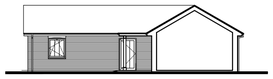

Inner East Elevation
Scale 1:200

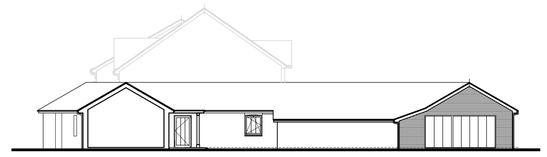

Inner West Elevation
Scale 1:200

Unit 14-23



SCHEDULE OF PROPOSED MATERIALS:

WALLS:
Red brickwork generally, weatherboard to lean-to to North side of 14-21. Weatherboard to Car Ports

ROOFS:
Plain clay tile generally. Lead grey single ply membrane system to car ports

DOORS/WINDOWS:
Imitation timber plastic doors and windows

RAINWATER GOODS:
Black plastic half round gutters and downpipes.

1:200 0 2 4 6 8 10

Cognatum PROJECTS

Rev	Description	Drawn By	Date
A	Inner elevations added	AS	03.08.23

Client: Cognatum	Drawn By: AS
Dwg Title: Unit 14-23 O/A	Checked By: -
Project: Petersfinger Retirement Community, Salisbury	Scale 1:200 @ A1
	Date: January 2023
Job No.: 4980 / Dwg No.: D108	Revision: A

PWCR
ARCHITECTS | TOWN PLANNERS

PWCR, Grosvenor House, Bleke Street, Shaftesbury, Dorset SP7 8AW
01747 851881
www.pwcr.co.uk
mail@pwcr.co.uk
RIBA Chartered Practice