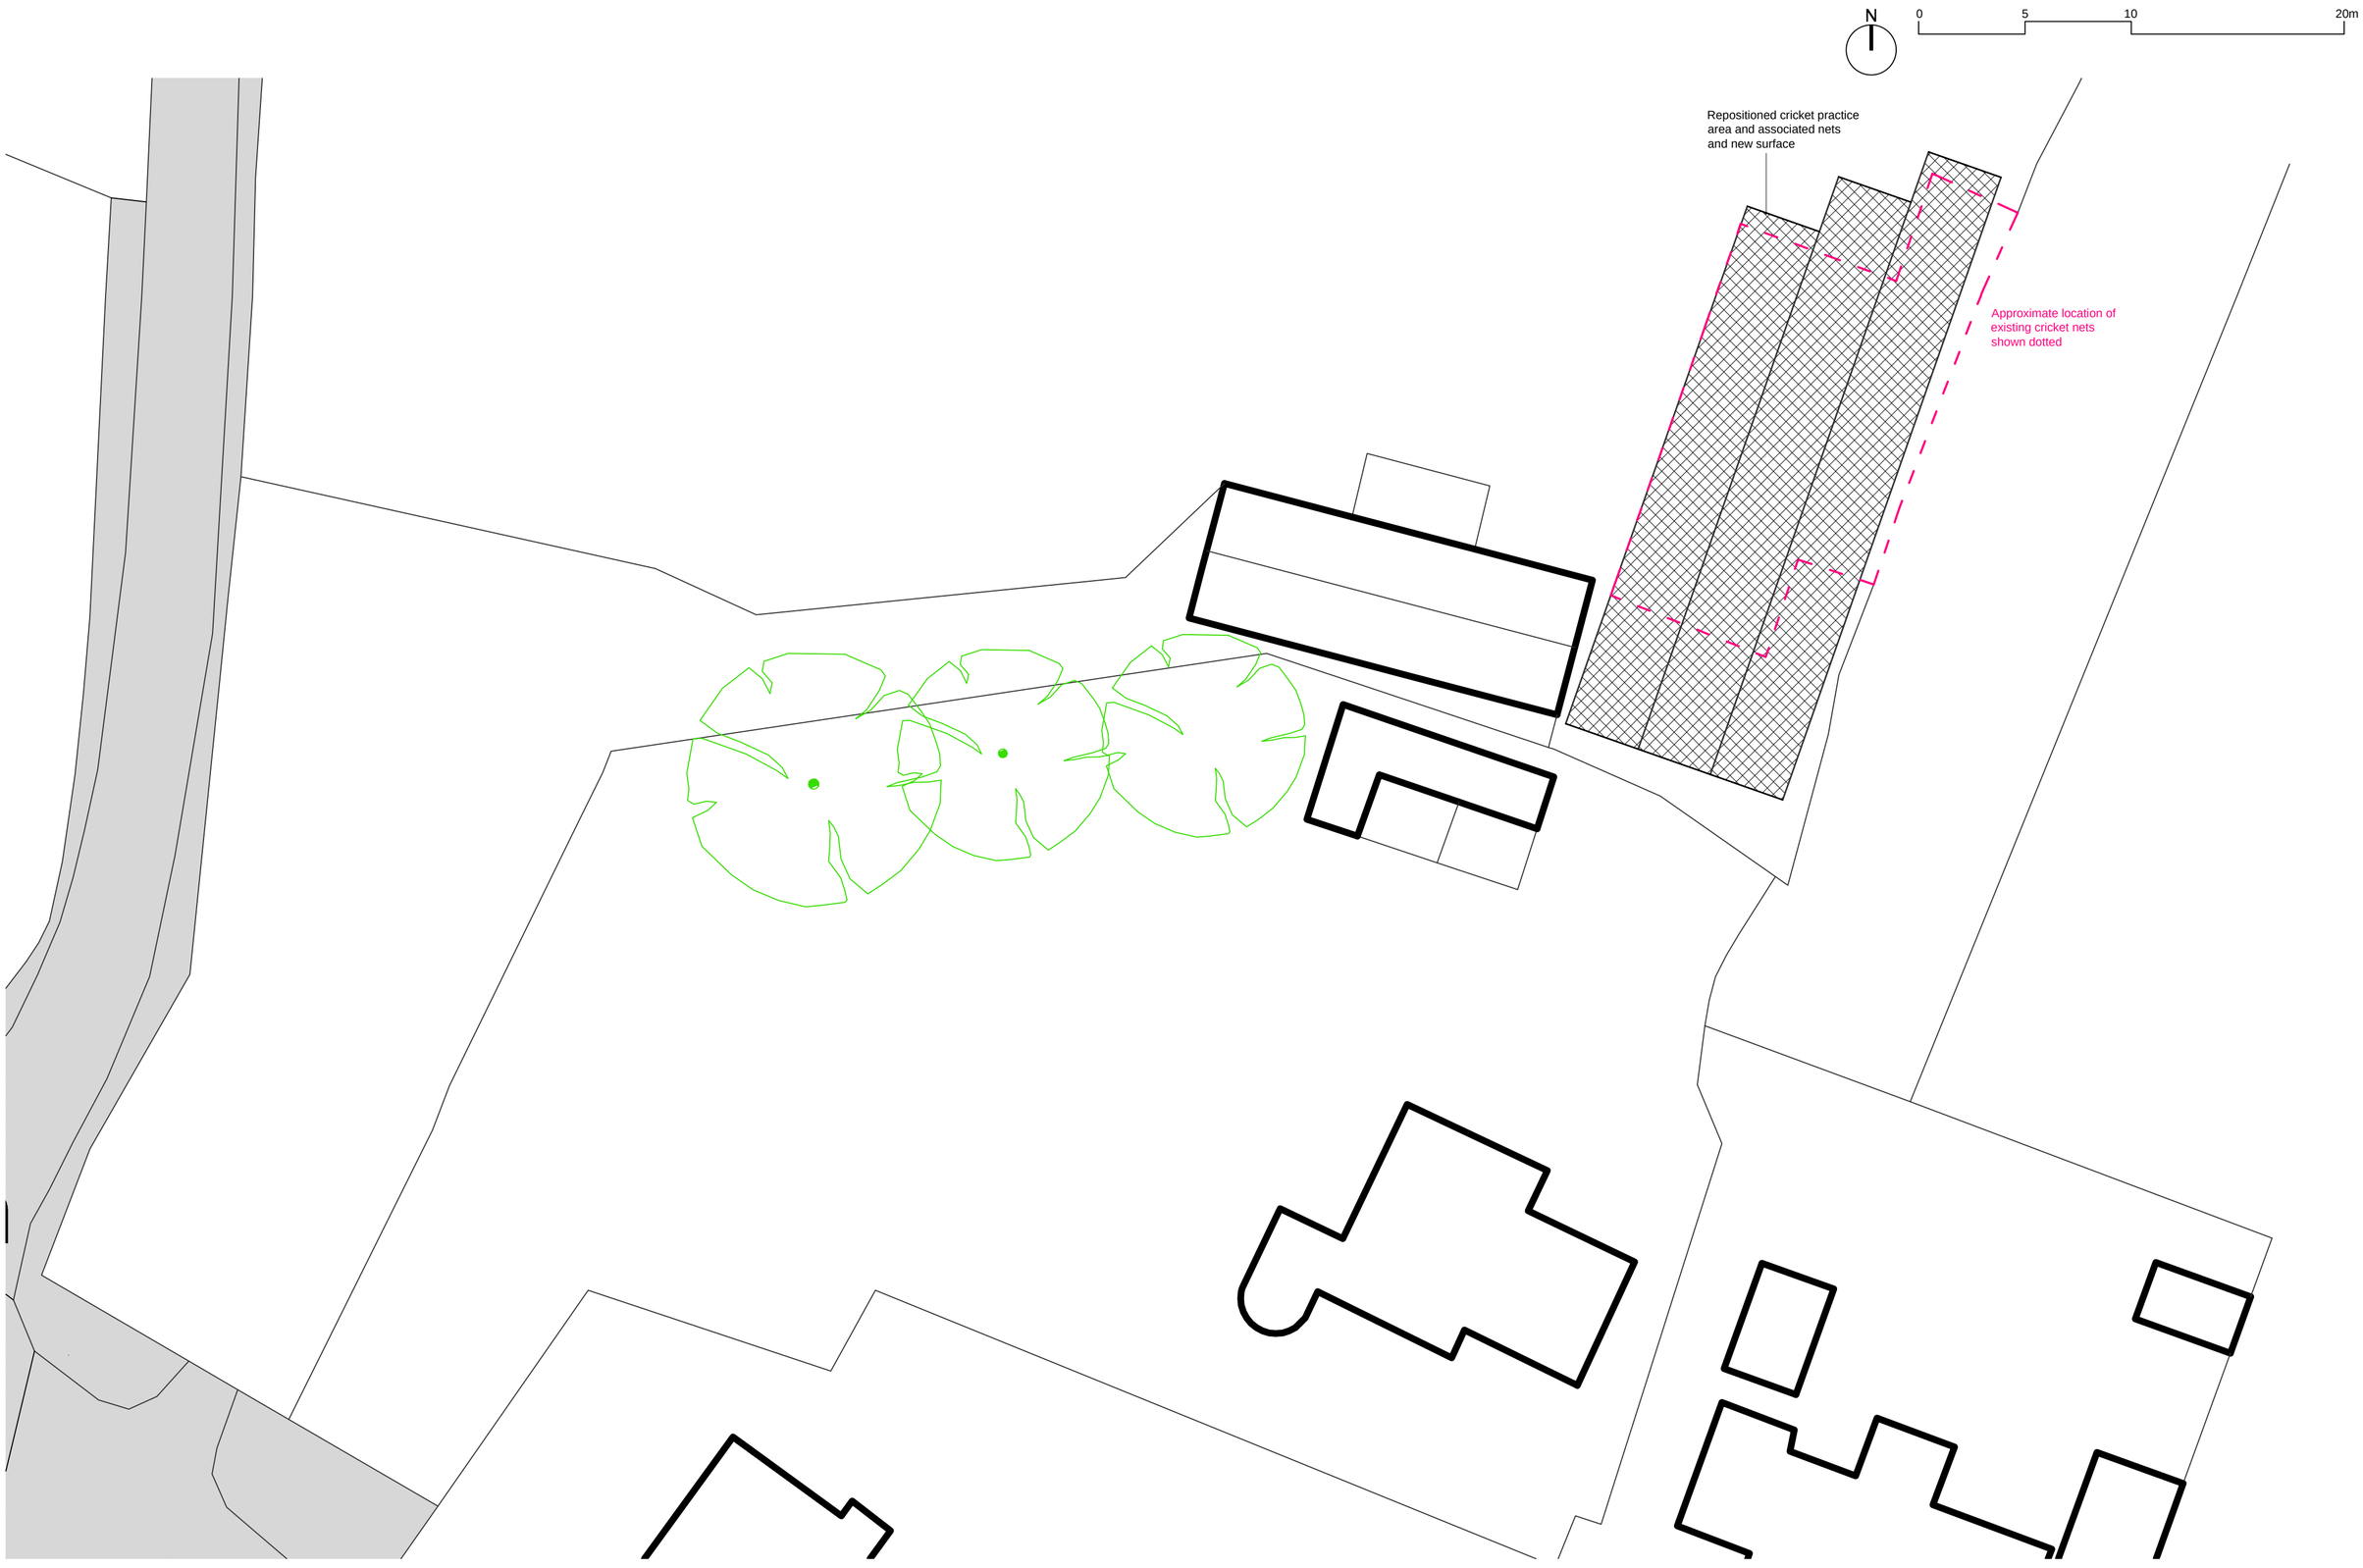


Planning

Client - Mr Edward Davies / B.C.C.C.	Contractors must check all dimensions on site. Only figured dimensions are to be worked from. Discrepancies must be reported to the Architect before proceeding. THIS DRAWING IS COPYRIGHT. ©			
Project - Proposed Works at Bishops Cannings Cricket Club, Coate, SN10 3LQ	Date - 03.08.2023	By - CL	Scale - 1:200 @A3	REV - --
Drawing - Proposed Site Plan	Job No - 2309	CHKD - NK	Drawing No - PL-001	

The Studio
105 Southbroom Road
Devizes
Wiltshire
SN10 1LY
tel: 01380 722 204
mob:07733 885 770
www.dra-architects.co.uk