
PLOTS: 1, 2(H), 3, 4(H), 16, 17(H), 18, 19(H), 28, 29(H), 31, 32(H), 33, 34(H), 69(H), 70, 71(H), 72, 78(H), 79, 87, 88(H), 109, 110(H)


PLEASE REFER TO MATERIALS PLAN FOR DETAILED SPECIFICATION




FRONT ELEVATION

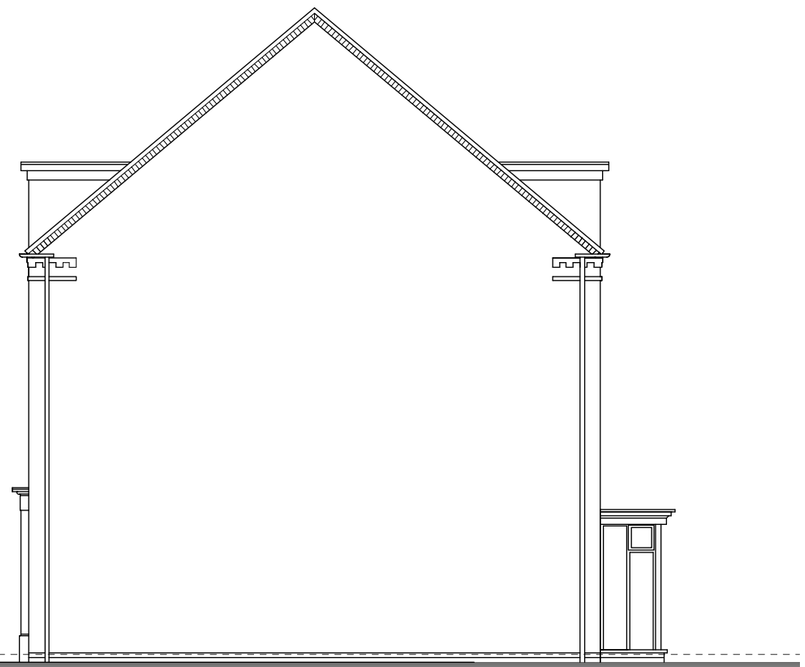


SIDE ELEVATION

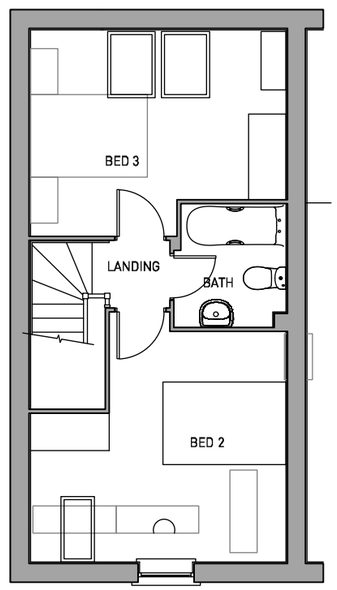

SECOND FLOOR

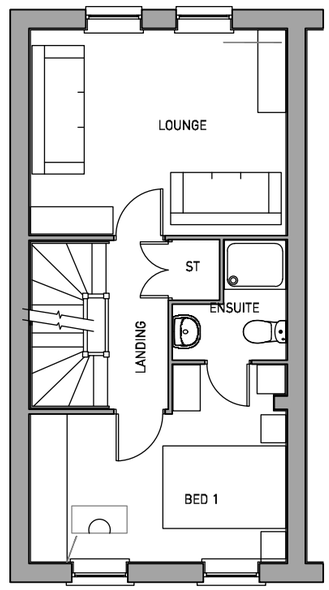


FIRST FLOOR

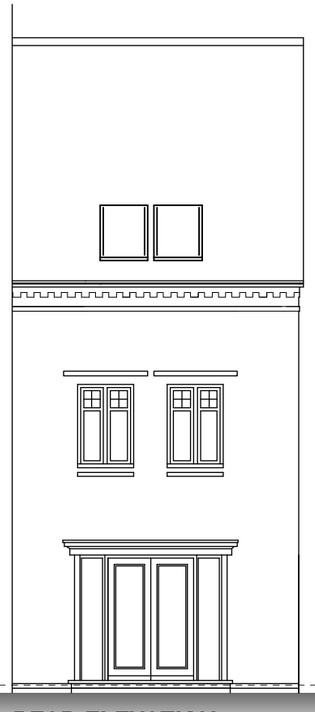

REAR ELEVATION



SIDE ELEVATION

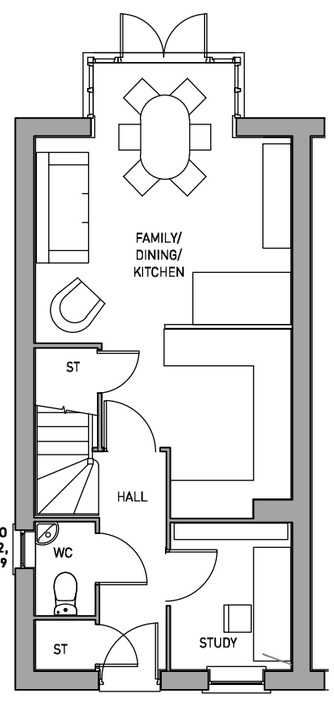

GROUND FLOOR

0 1 2 5m

LAND AT NORTH CHIPPENHAM PHASES 3B & 5 **T322 (STONE) (1188.SQFT)**

Pegasus Design

PLANNING I DESIGN I ENVIRONMENT I ECONOMICS | WWW.PEGASUSGROUP .CO.UK | TEAM/DRAWN BY KLB | APPROVED BY P.M: SH | DATE: 22/05/18 | SCALE: 1:100 @ A3 | DRWG: **P18-0092**_02-322S SHEET NO: __ REV: _ | CLIENT: **DAVID WILSON HOMES** |

Copyright Pegasus Planning Group Ltd. Crown copyright. All rights reserved. Ordnance Survey Copyright Licence number 100042093. Promap Licence number 100020449. EmapSite Licence number 0100031673. Standard OS licence rights conditions apply.
Pegasus accepts no liability for any use of this document other than for its original purpose, or by the original client, or following Pegasus' express agreement to such use. T 01285 641717 www.pegasuspg.co.uk