

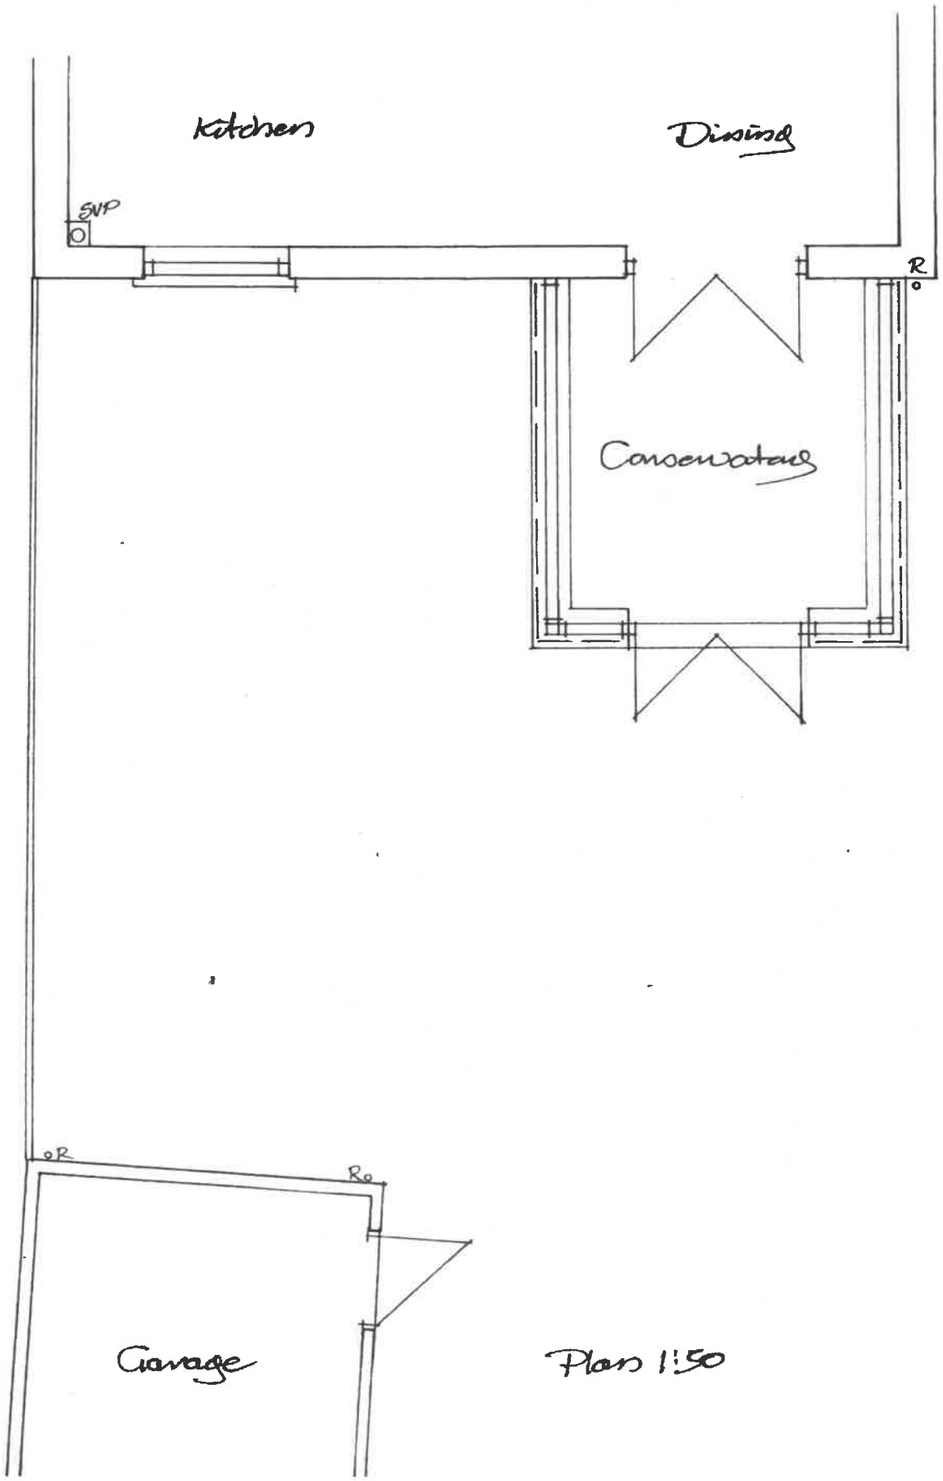


Plan 1:50

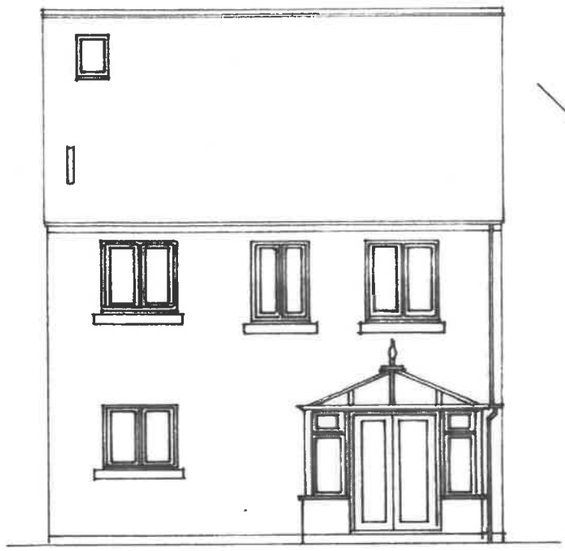


Rear - North

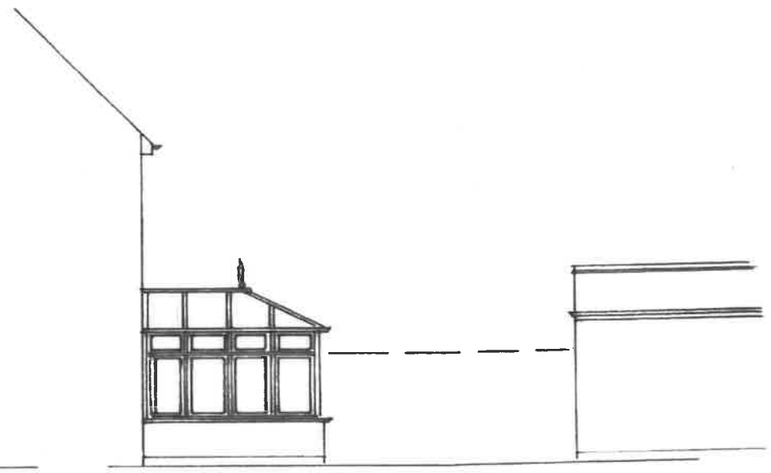

Side - East

Elevations 1:100

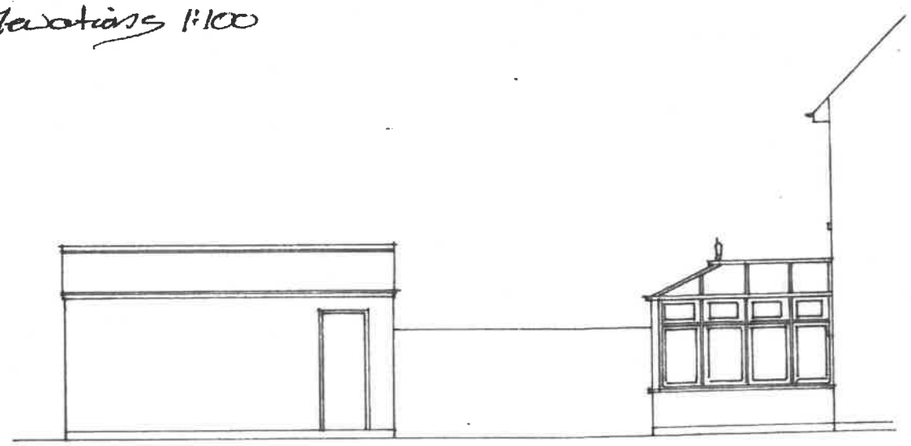

Side - West

CHRIS HYDE
3 Potley Lane
Corsham, Wilts
SN13 9RY
01225811057

Project: The Hew House
Turners Lane.
Cradwell SN16 9EN.

Drawing: Plan & Elevations
As Existing

Scale: 1:50 1:100

Drawing No: 2529/1

Date: March 2023

Drawn: Chris Hyde

1:1
1:100
1:5
1:50