

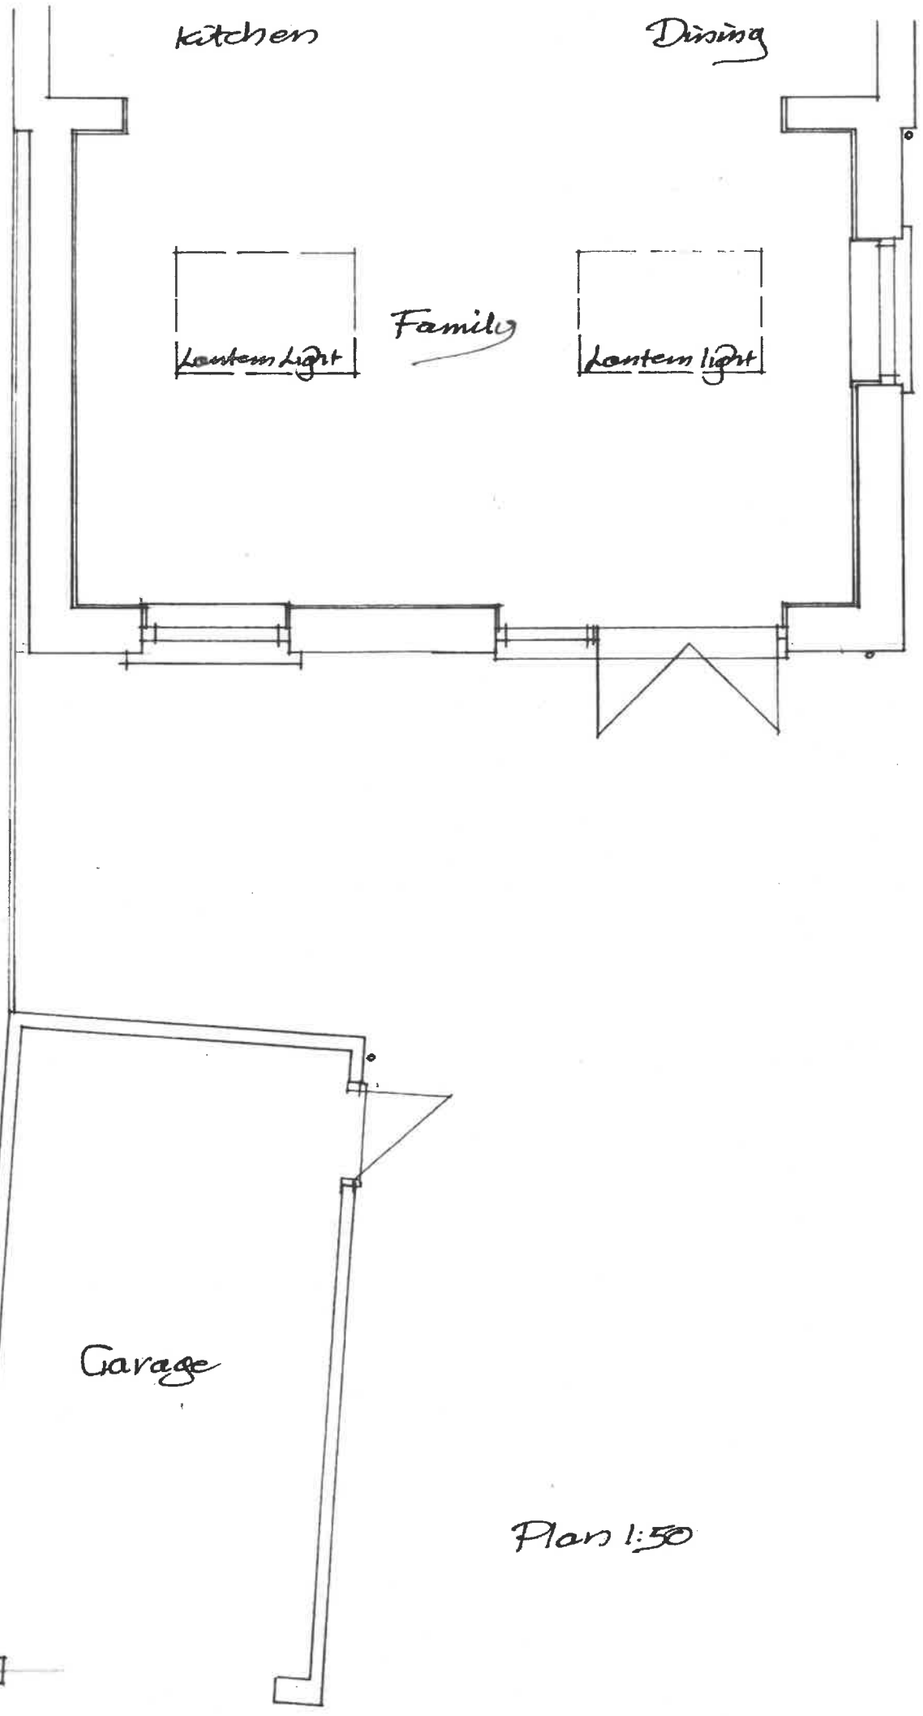



Plan 1:50

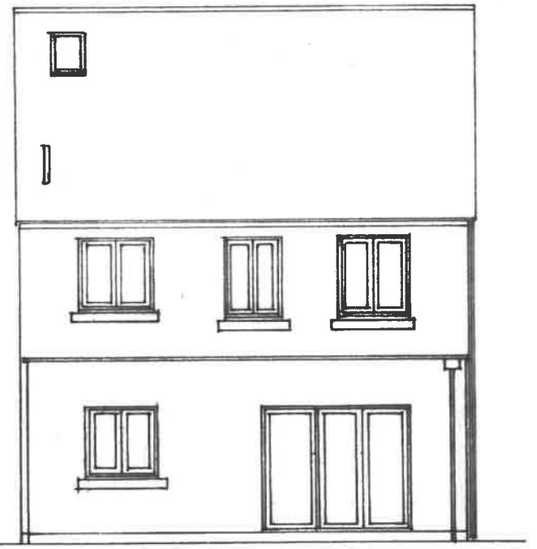

Rear - North

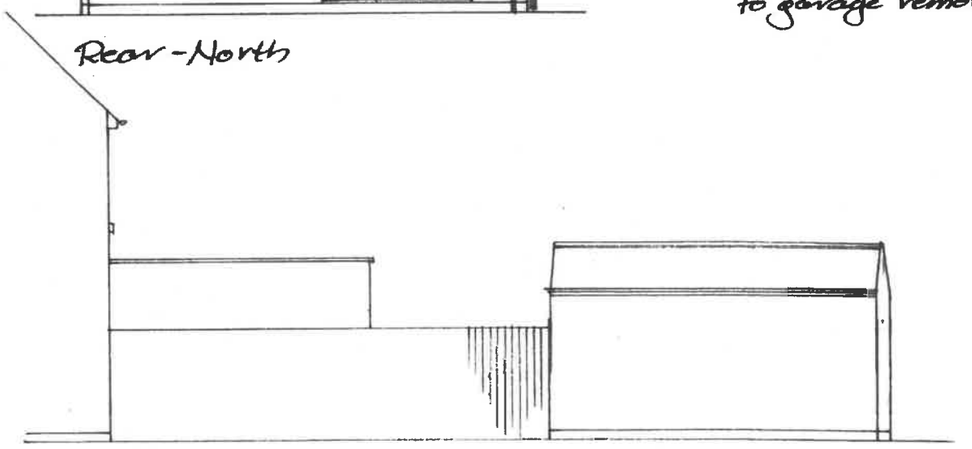

Side - East

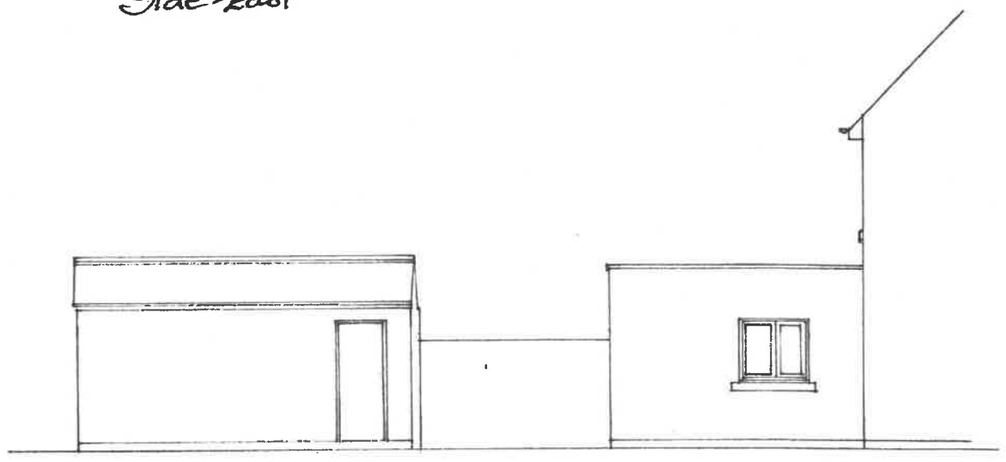

Side - West

Elevations 1:100

CHRIS HYDE
3 Potley Lane
Corsham, Wilts
SN13 9RY
01225811057

Project: The Head House'
Tuners Lane
Cradwell SN16 9EH

Drawing: Plan & Elevations Proposed Scheme II

Scale: 1:50 1:100

Drawing No: 2528/2A

Date: May 2023

Drawn: Chris Hyde

1:1
1:100
1:10
1:50

A link from extension to garage removed.