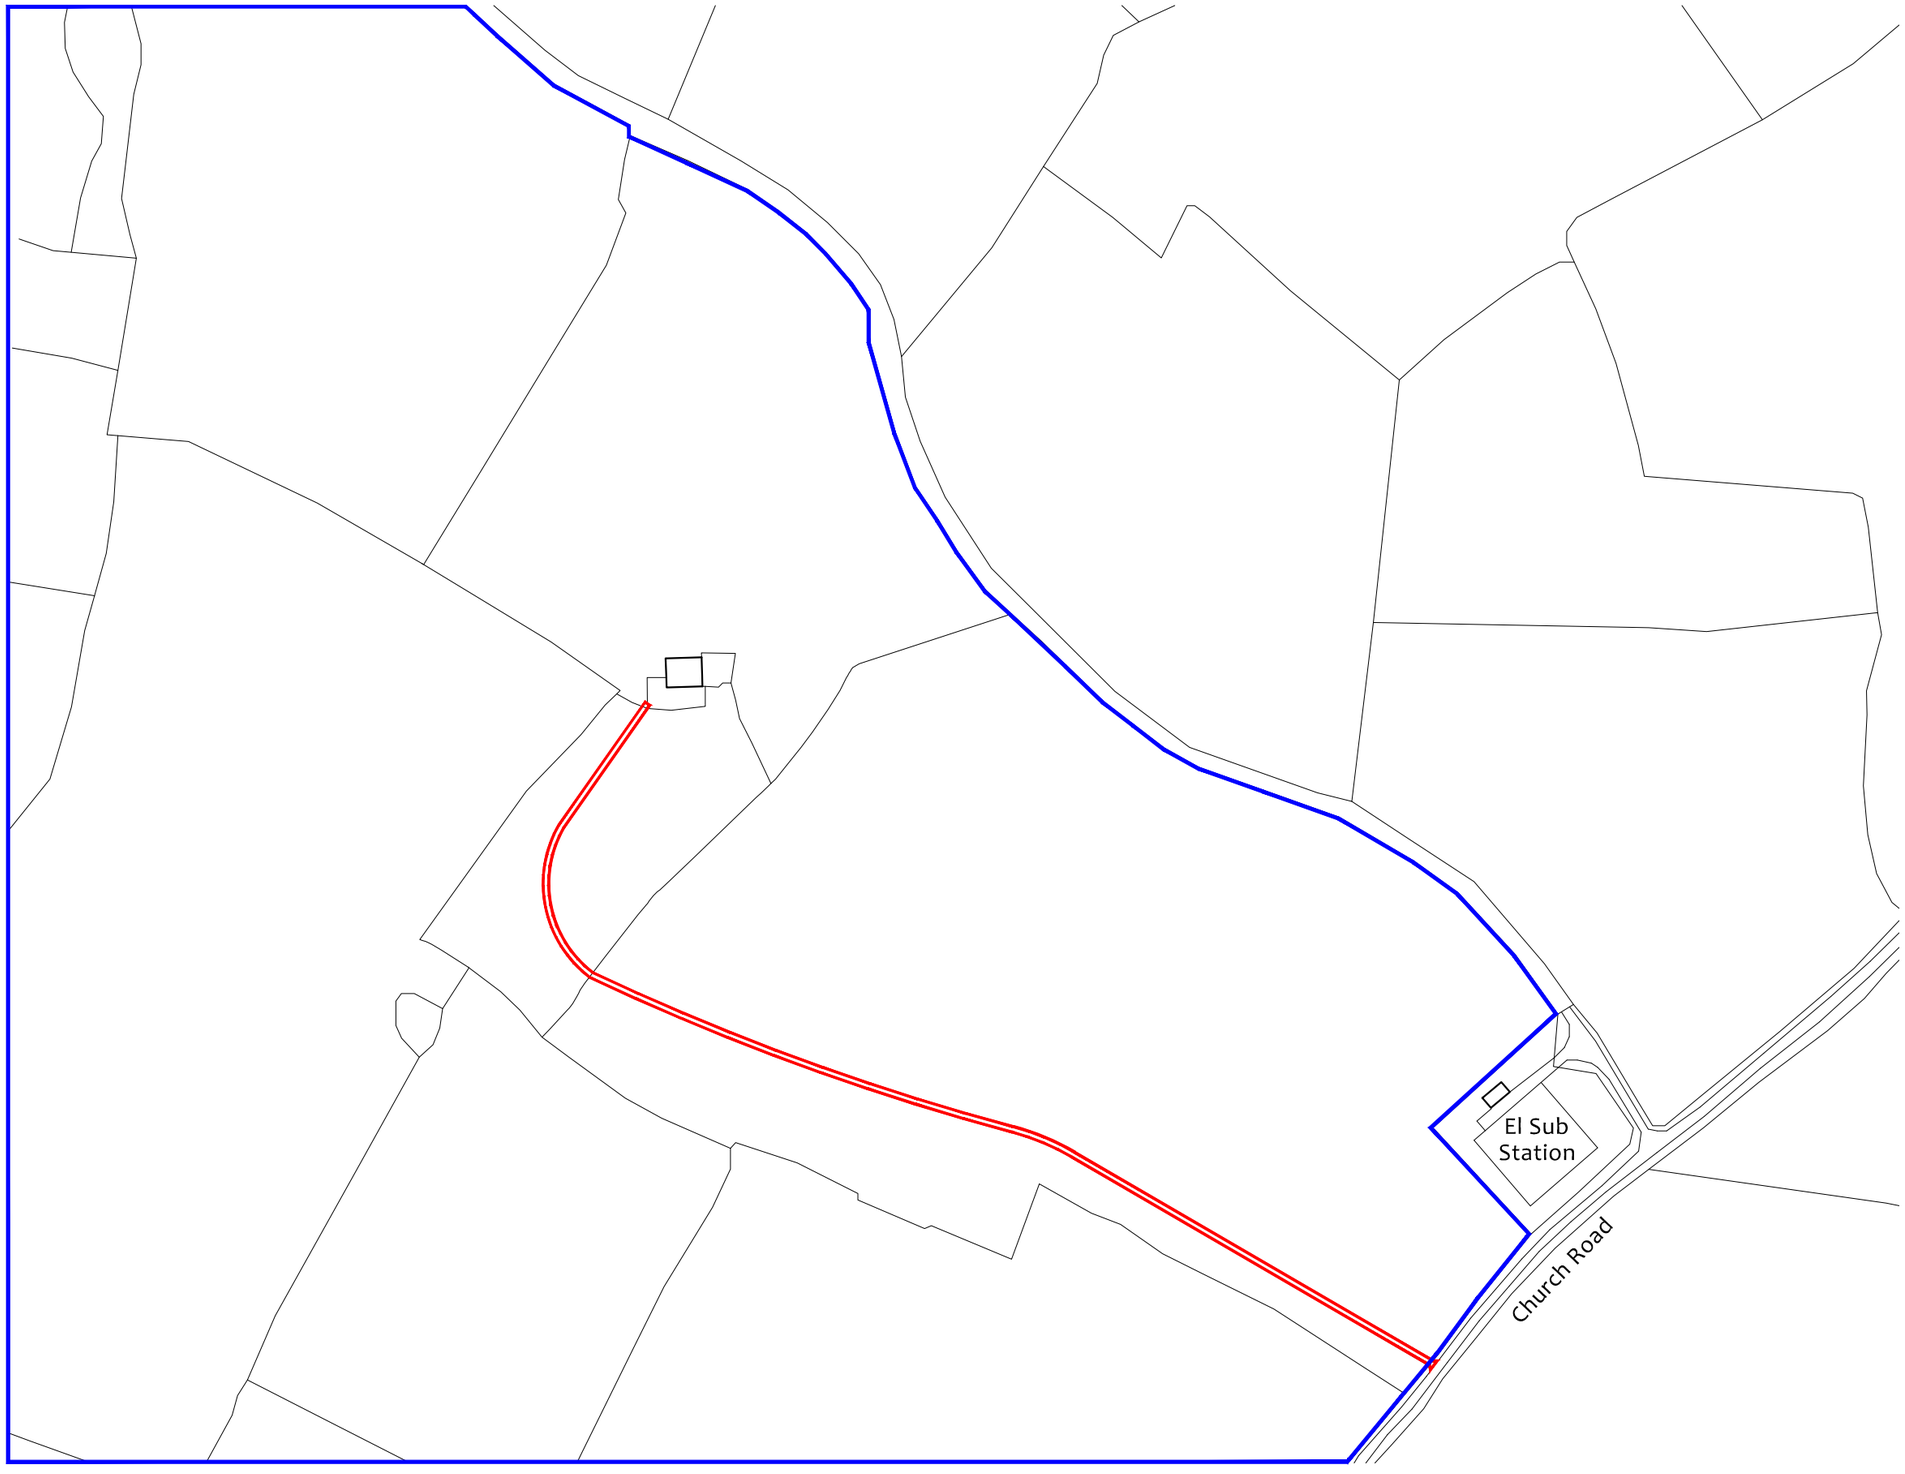


N

Key:

Proposed site area

Land under same ownership

Location 384305, 184243
OS Tile No. ST843842
NGR: ST8484SW

Scale 1:2500 Metres
0 20 40 60 80 100

GENERAL NOTES

THESE PLANS HAVE BEEN PREPARED FOR SUBMISSION TO THE LOCAL AUTHORITY FOR TOWN & COUNTRY PLANNING AND/OR BUILDING REGULATION PURPOSES ONLY AND DO NOT CONSTITUTE FULL WORKING DRAWINGS.

INFORMATION NOTED ON THE PLANS OR ACCOMPANYING DOCUMENTS / DETAILS IS NOT EXHAUSTIVE, AND CONTRACTOR TO CHECK WITH CLIENT AS TO ANY ADDITIONAL WORK NOT SPECIFICALLY NOTED OR IMPLIED

Client

Luckington Farm,
Wiltshire

Project

Retrospective track application, following approval under 20/06457/APD

Title

Location plan

Scale

1:2500 @ A3

Date

July 2023

Drawing Number

GA_00