



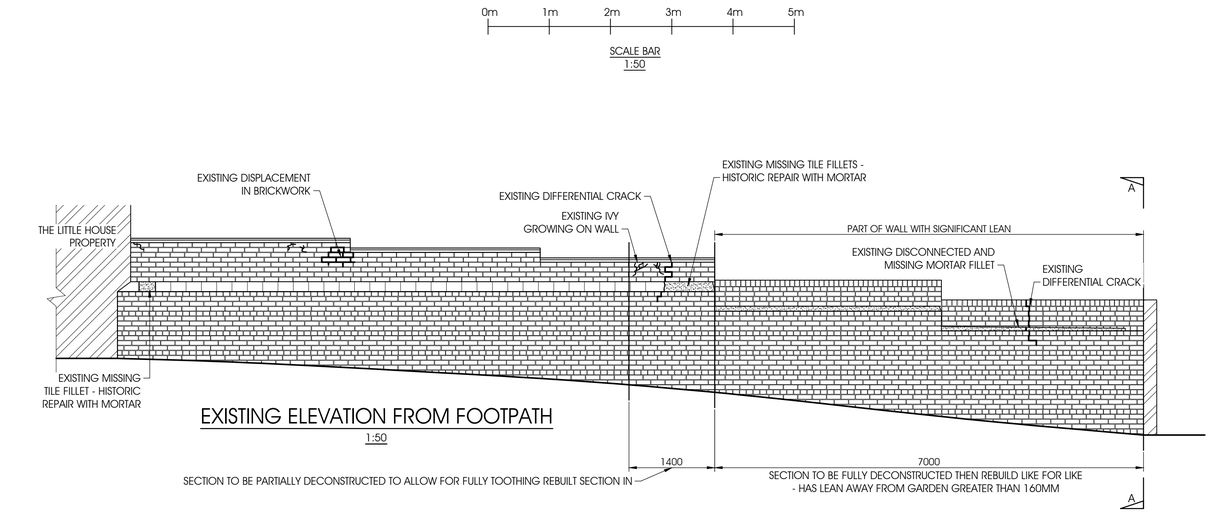


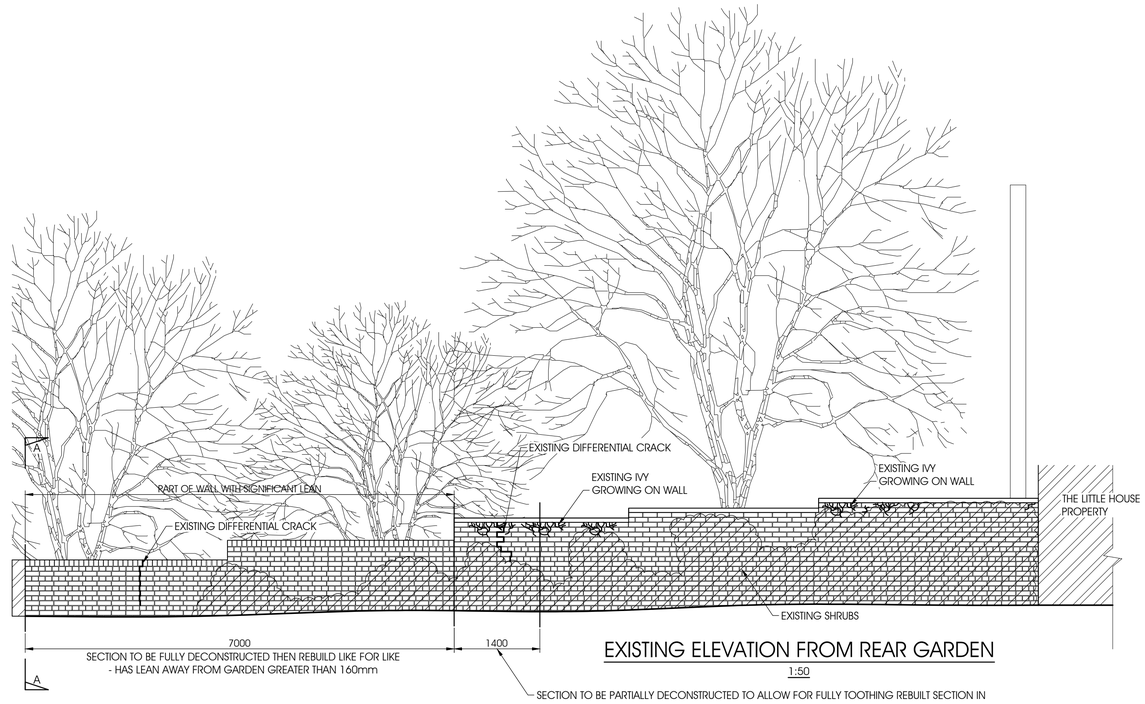

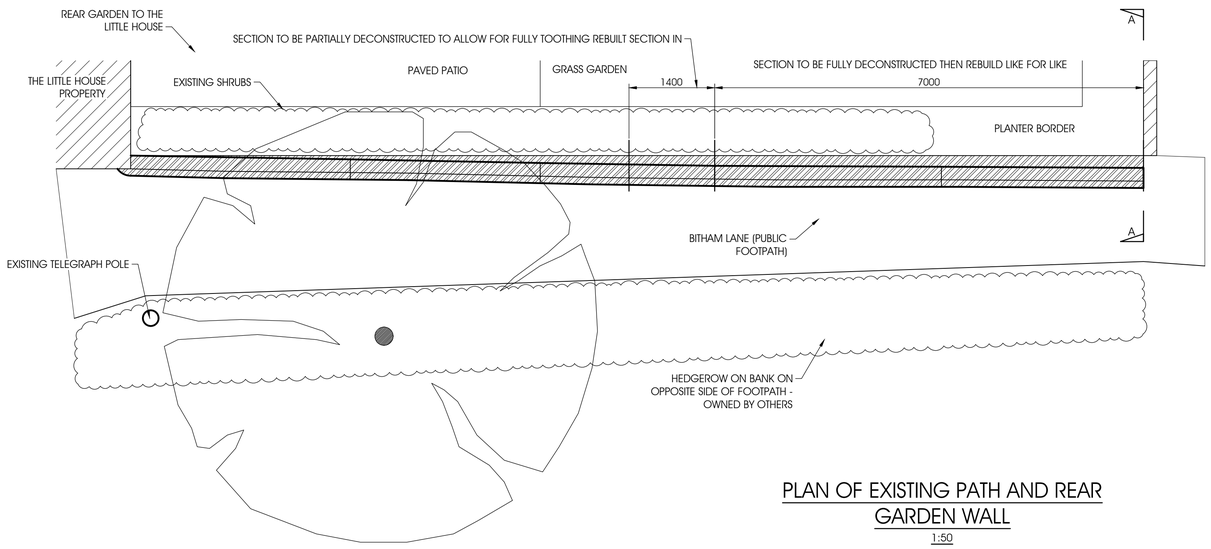

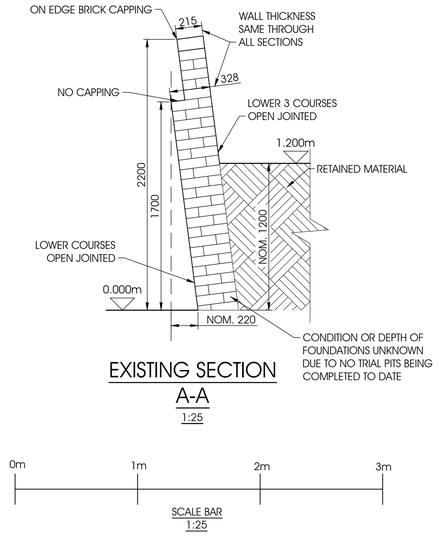

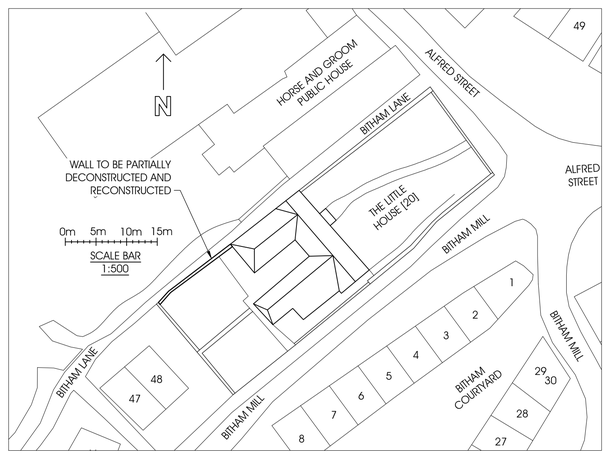

mark lovell DESIGN ENGINEERS 6 HIGH STREET, DEVIZES, WILTSHIRE, SN10 1AT. TEL: 01380 724 213 FAX: 01380 721 753 WEB: www.mlde.co.uk	client: MR. M. FRANKS	project: THE LITTLE HOUSE, WESTBURY job no.-drg. no.: 3992-EX-001	drg. title: PLAN, ELEVATIONS AND SECTION OF EXISTING WALL	scale: AS SHOWN @ A1 drawn by: DM date: AUGUST 2023	checked: ML approved: ML	notes: ISSUED FOR PLANNING APPROVAL AND LISTED BUILDING CONSENT ONLY A - PLANNING APPROVAL - 07.08.2023