Hollybush Close

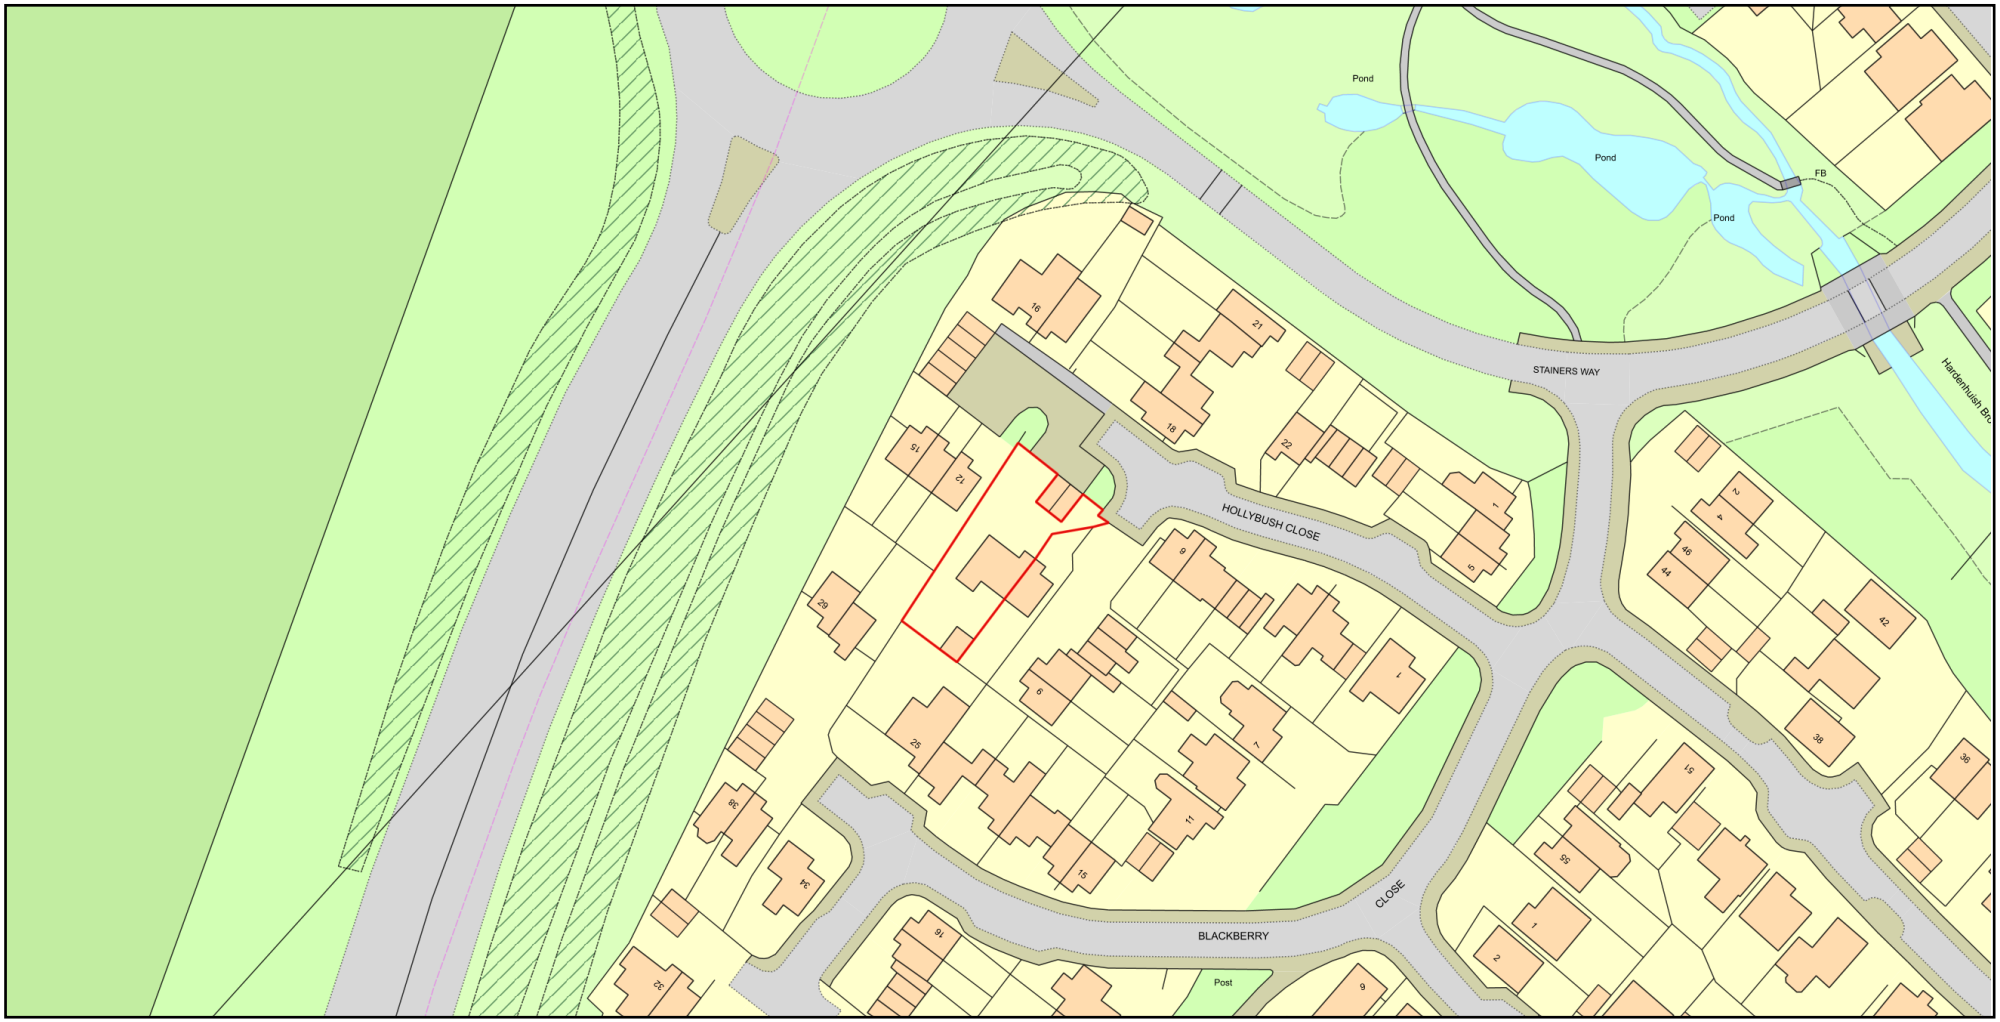

ReQuestaPlan

Plan Produced for: Wiltshire Council

Date Produced: 07 Aug 2023

Plan Reference Number: TQRQM23219150422220

Scale: 1:1250 @ A4

© Crown copyright and database rights 2023 OS 100042766