

# 33 South Street

This drawing is copyright and is not to be reproduced. The contractor will be held responsible for the accuracy of works involving the setting out and checking of all dimensions on the drawing and on site. Dimensions must not be scaled from this drawing.

**Unless for planning purposes**

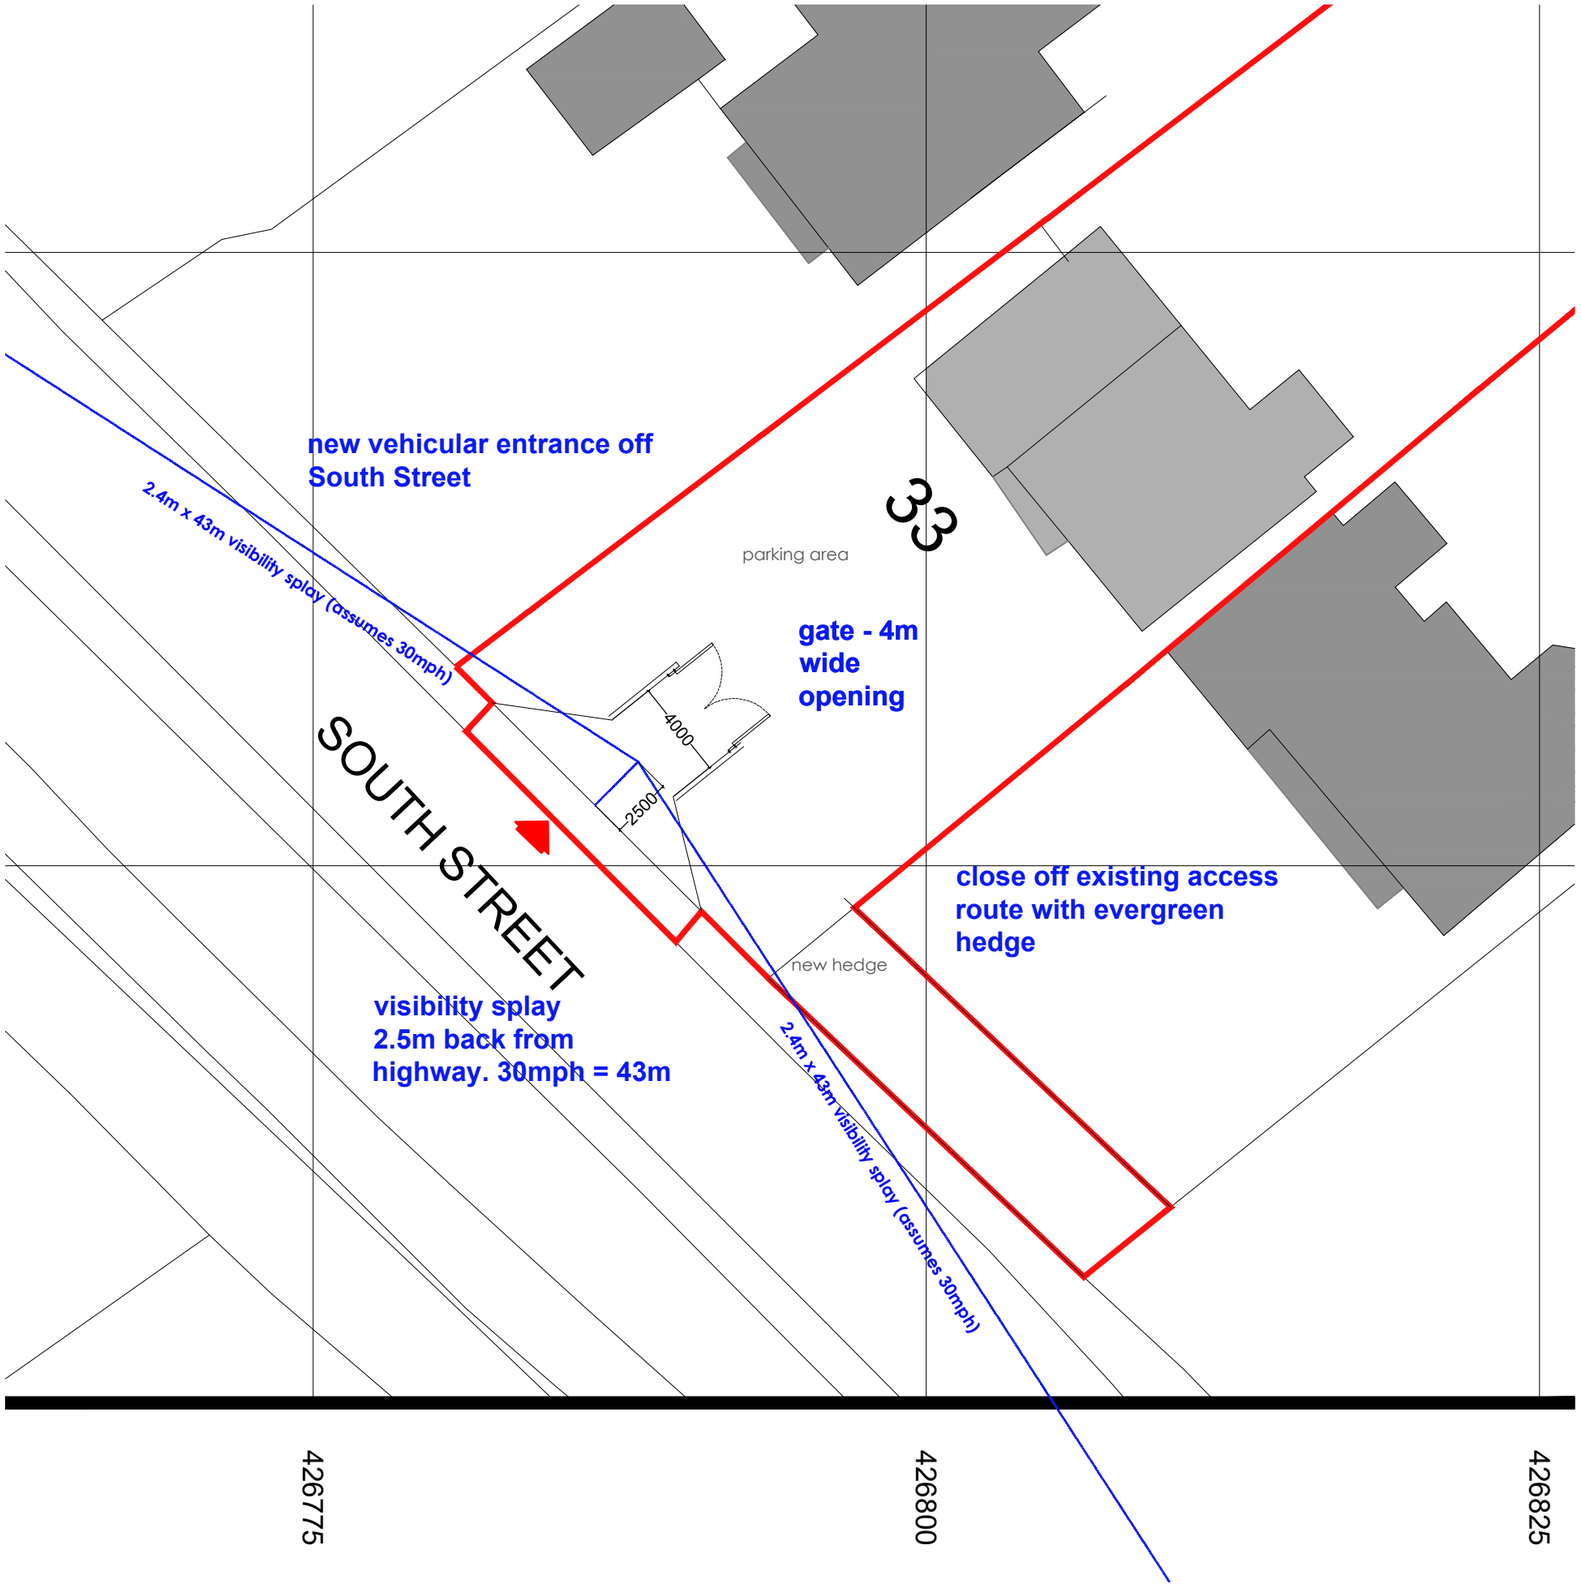


Proposed Site plan 1:250

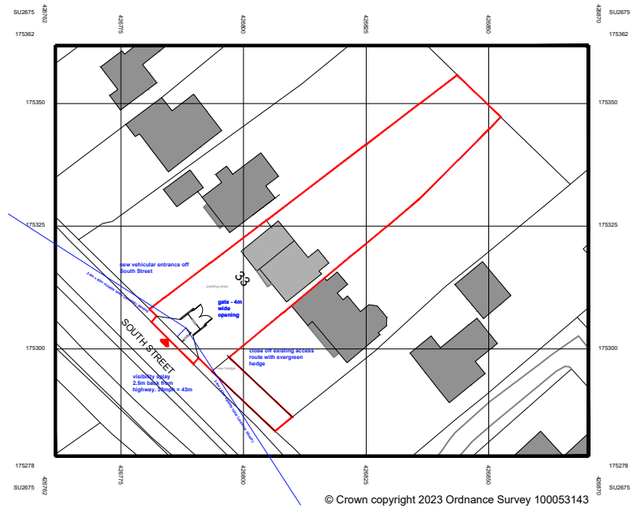


© Crown copyright 2023 Ordnance Survey 100053143

Site Location plan 1:1250

1:1250
0 5 10 15 20 25 30 35 40 45 50 55 60

1:250
0 1 2 3 4 5 6 7 8 9 10 11 12

Rev -

| | | | |
|---|---|---|---|
| Client: Mr and Mrs Whalley | | **Planning** | |
| Project: 33 South Street, Aldbourne, Marlborough SN8 2DW | | Drawing No: **412-02-005** | Revision: |
| Title: Proposed Site plan | Drawn: sb<br>Check: nb | Scale: 1:250/1250 @a3 | First Issue: June 2023 |

birch architects
Lambourne, Grove Lane, Redlynch, Salisbury, Wilts, SP5 2NR
T: +44 (0)1725 510407
e: info@bircharchitects.co.uk