
33 South Street


This drawing is copyright and is not to be reproduced. The contractor will be held responsible for the accuracy of works involving the setting out and checking of all dimensions on the drawing and on site. Dimensions must not be scaled from this drawing.

Unless for planning purposes

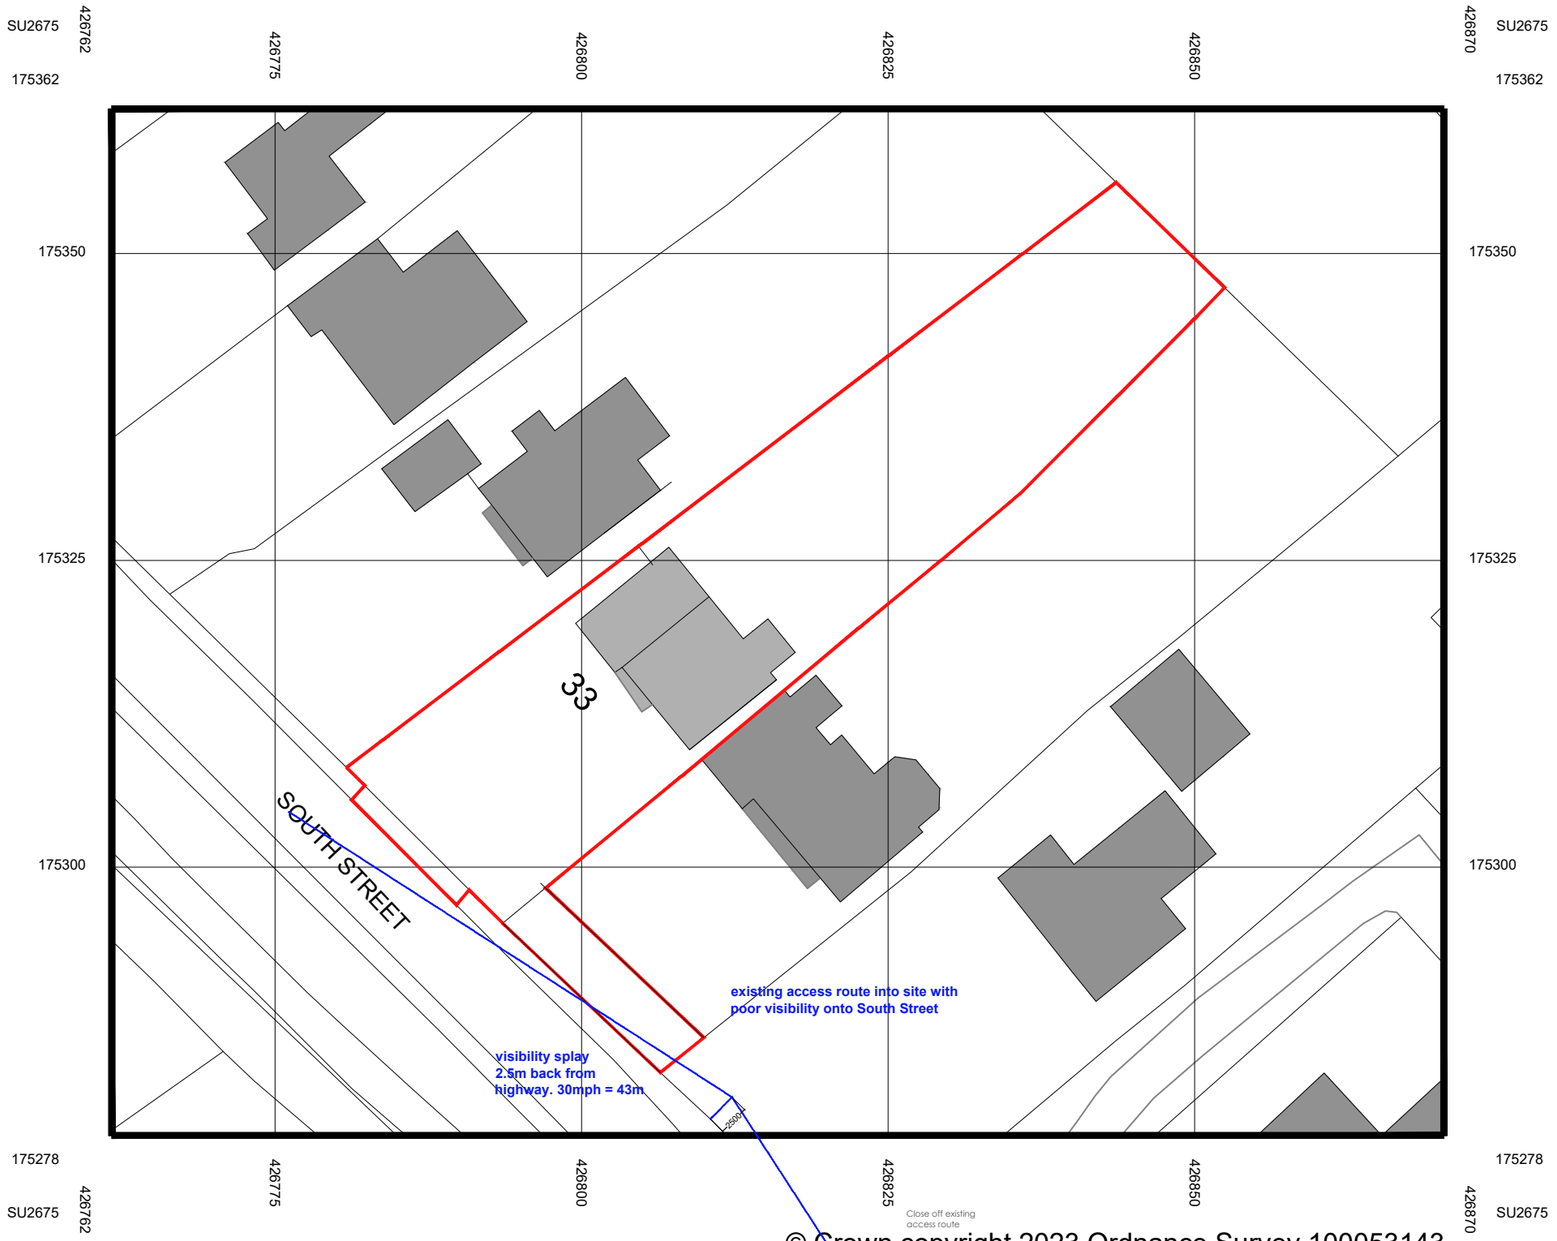

© Crown copyright 2023 Ordnance Survey 100053143

Existing Site plan 1:500

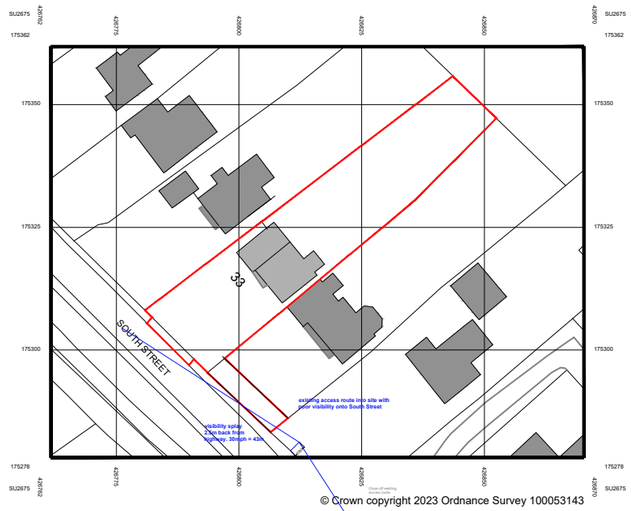

© Crown copyright 2023 Ordnance Survey 100053143

Site Location plan 1:1250

0 5 10 15 20 25

0 5 10 15 20 25 30 35 40 45 50 55 60

Rev -

Client: Mr and Mrs Whalley		**Planning**	
Project: 33 South Street, Aldbourne, Marlborough SN8 2DW		Drawing No: **412-02-001**	Revision:
Title: Existing Site plan	Drawn: sb Check: nb	Scale: 1:500 & 1250 @a3	First Issue: June.2023

birch architects
Lambourne, Grove Lane, Redlynch, Salisbury, Wilts, SP5 2NR
T: +44 (0)1725 510407
e: info@bircharchitects.co.uk