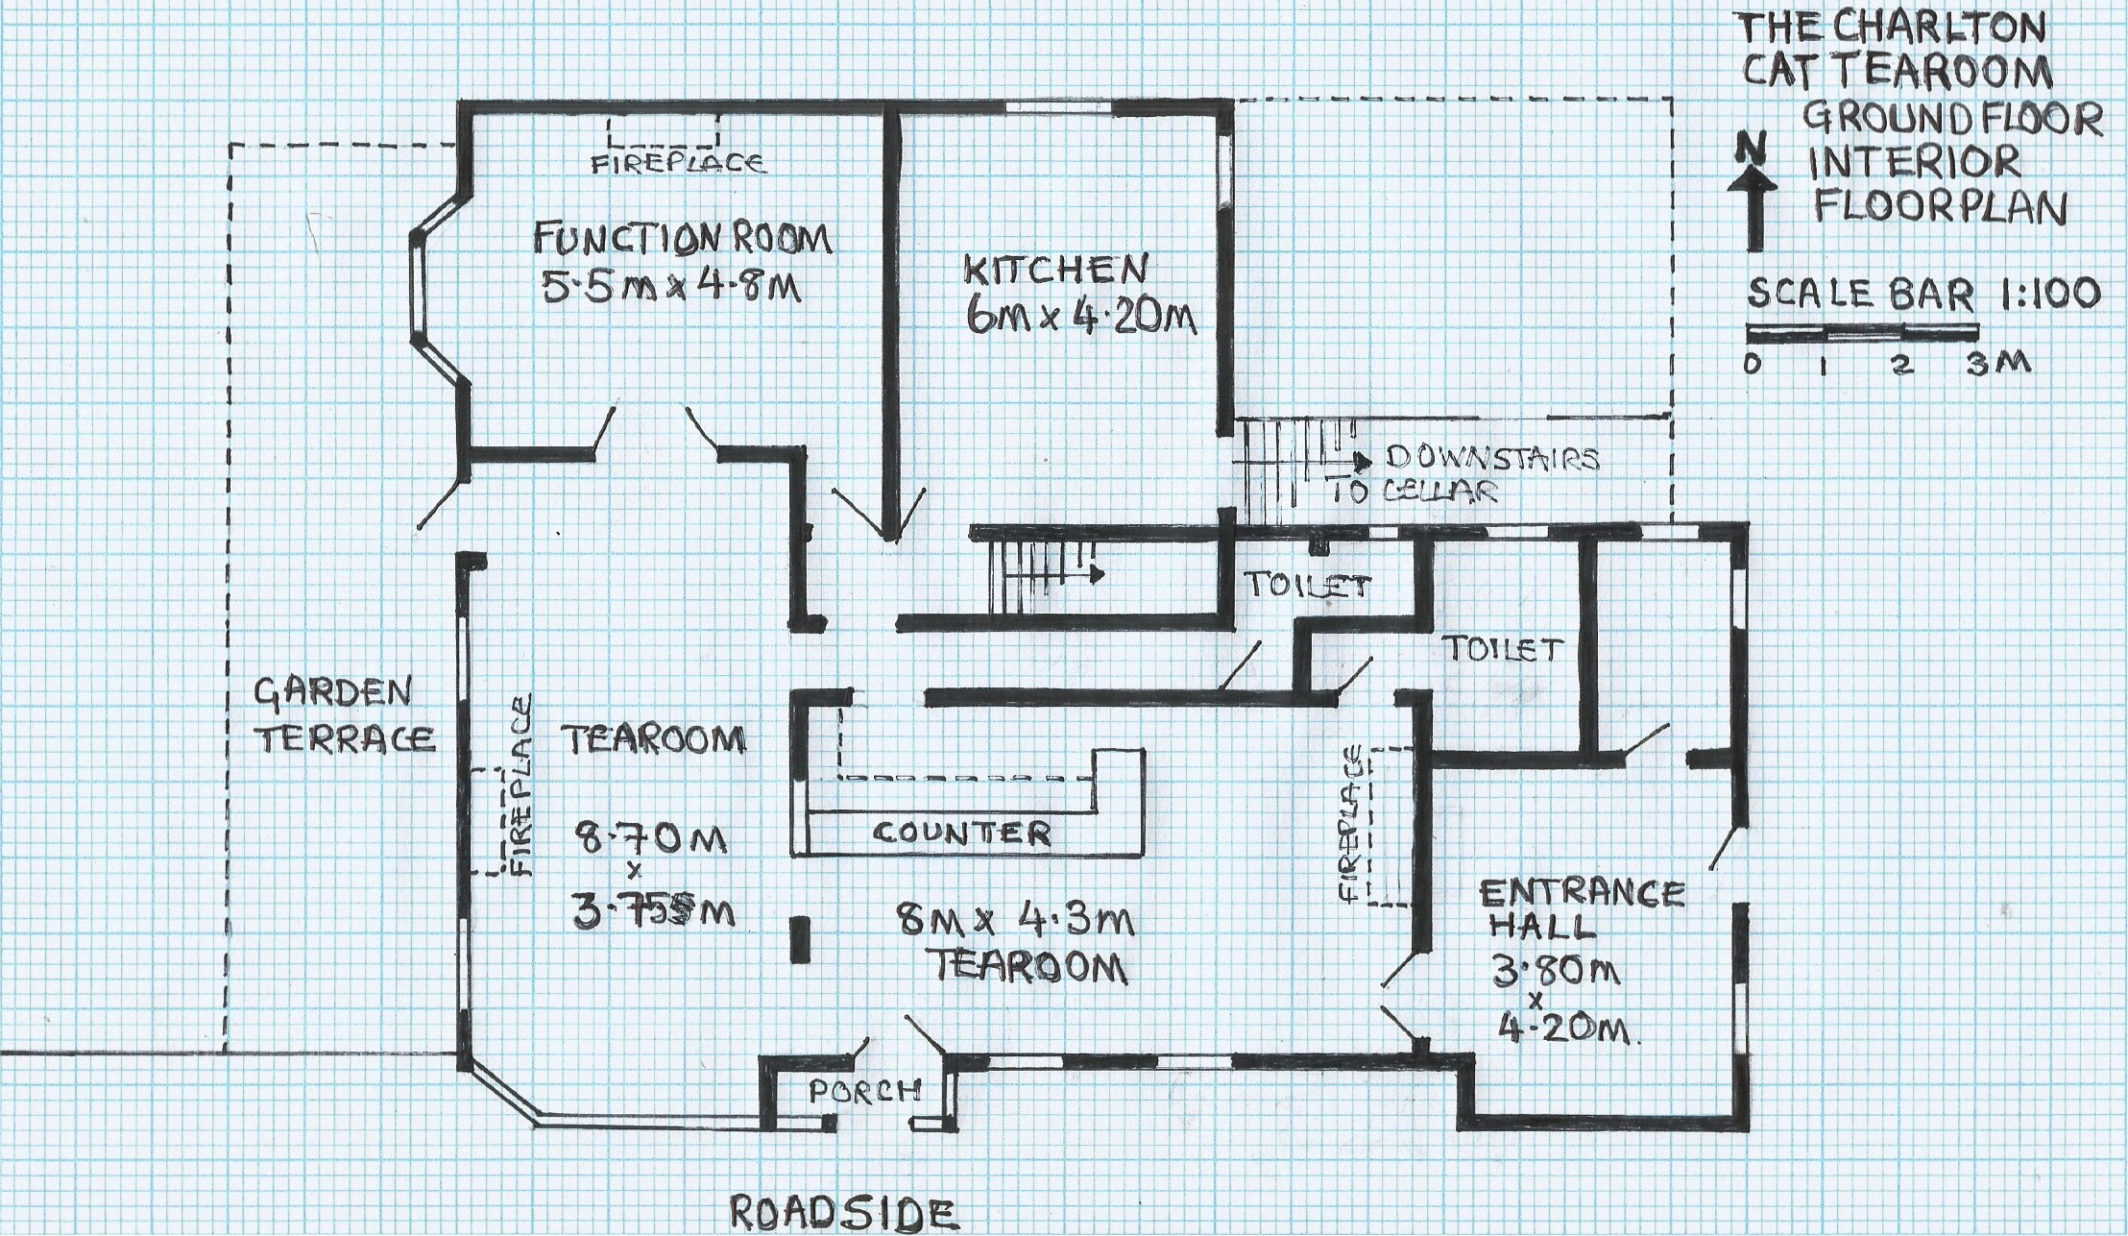
THE CHARLTON CAT TEAROOM
GROUND FLOOR INTERIOR FLOORPLAN
N
SCALE BAR 1:100
0 1 2 3M
FIREPLACE
FUNCTION ROOM 5·5M x 4·8M
KITCHEN 6M x 4·20M
DOWNSTAIRS TO CELLAR
TOILET
TOILET
GARDEN TERRACE
FIREPLACE
TEAROOM 8·70M x 3·75M
COUNTER
8M x 4·3M TEAROOM
FIREPLACE
ENTRANCE HALL 3·80M x 4·20M
PORCH
ROADSIDE