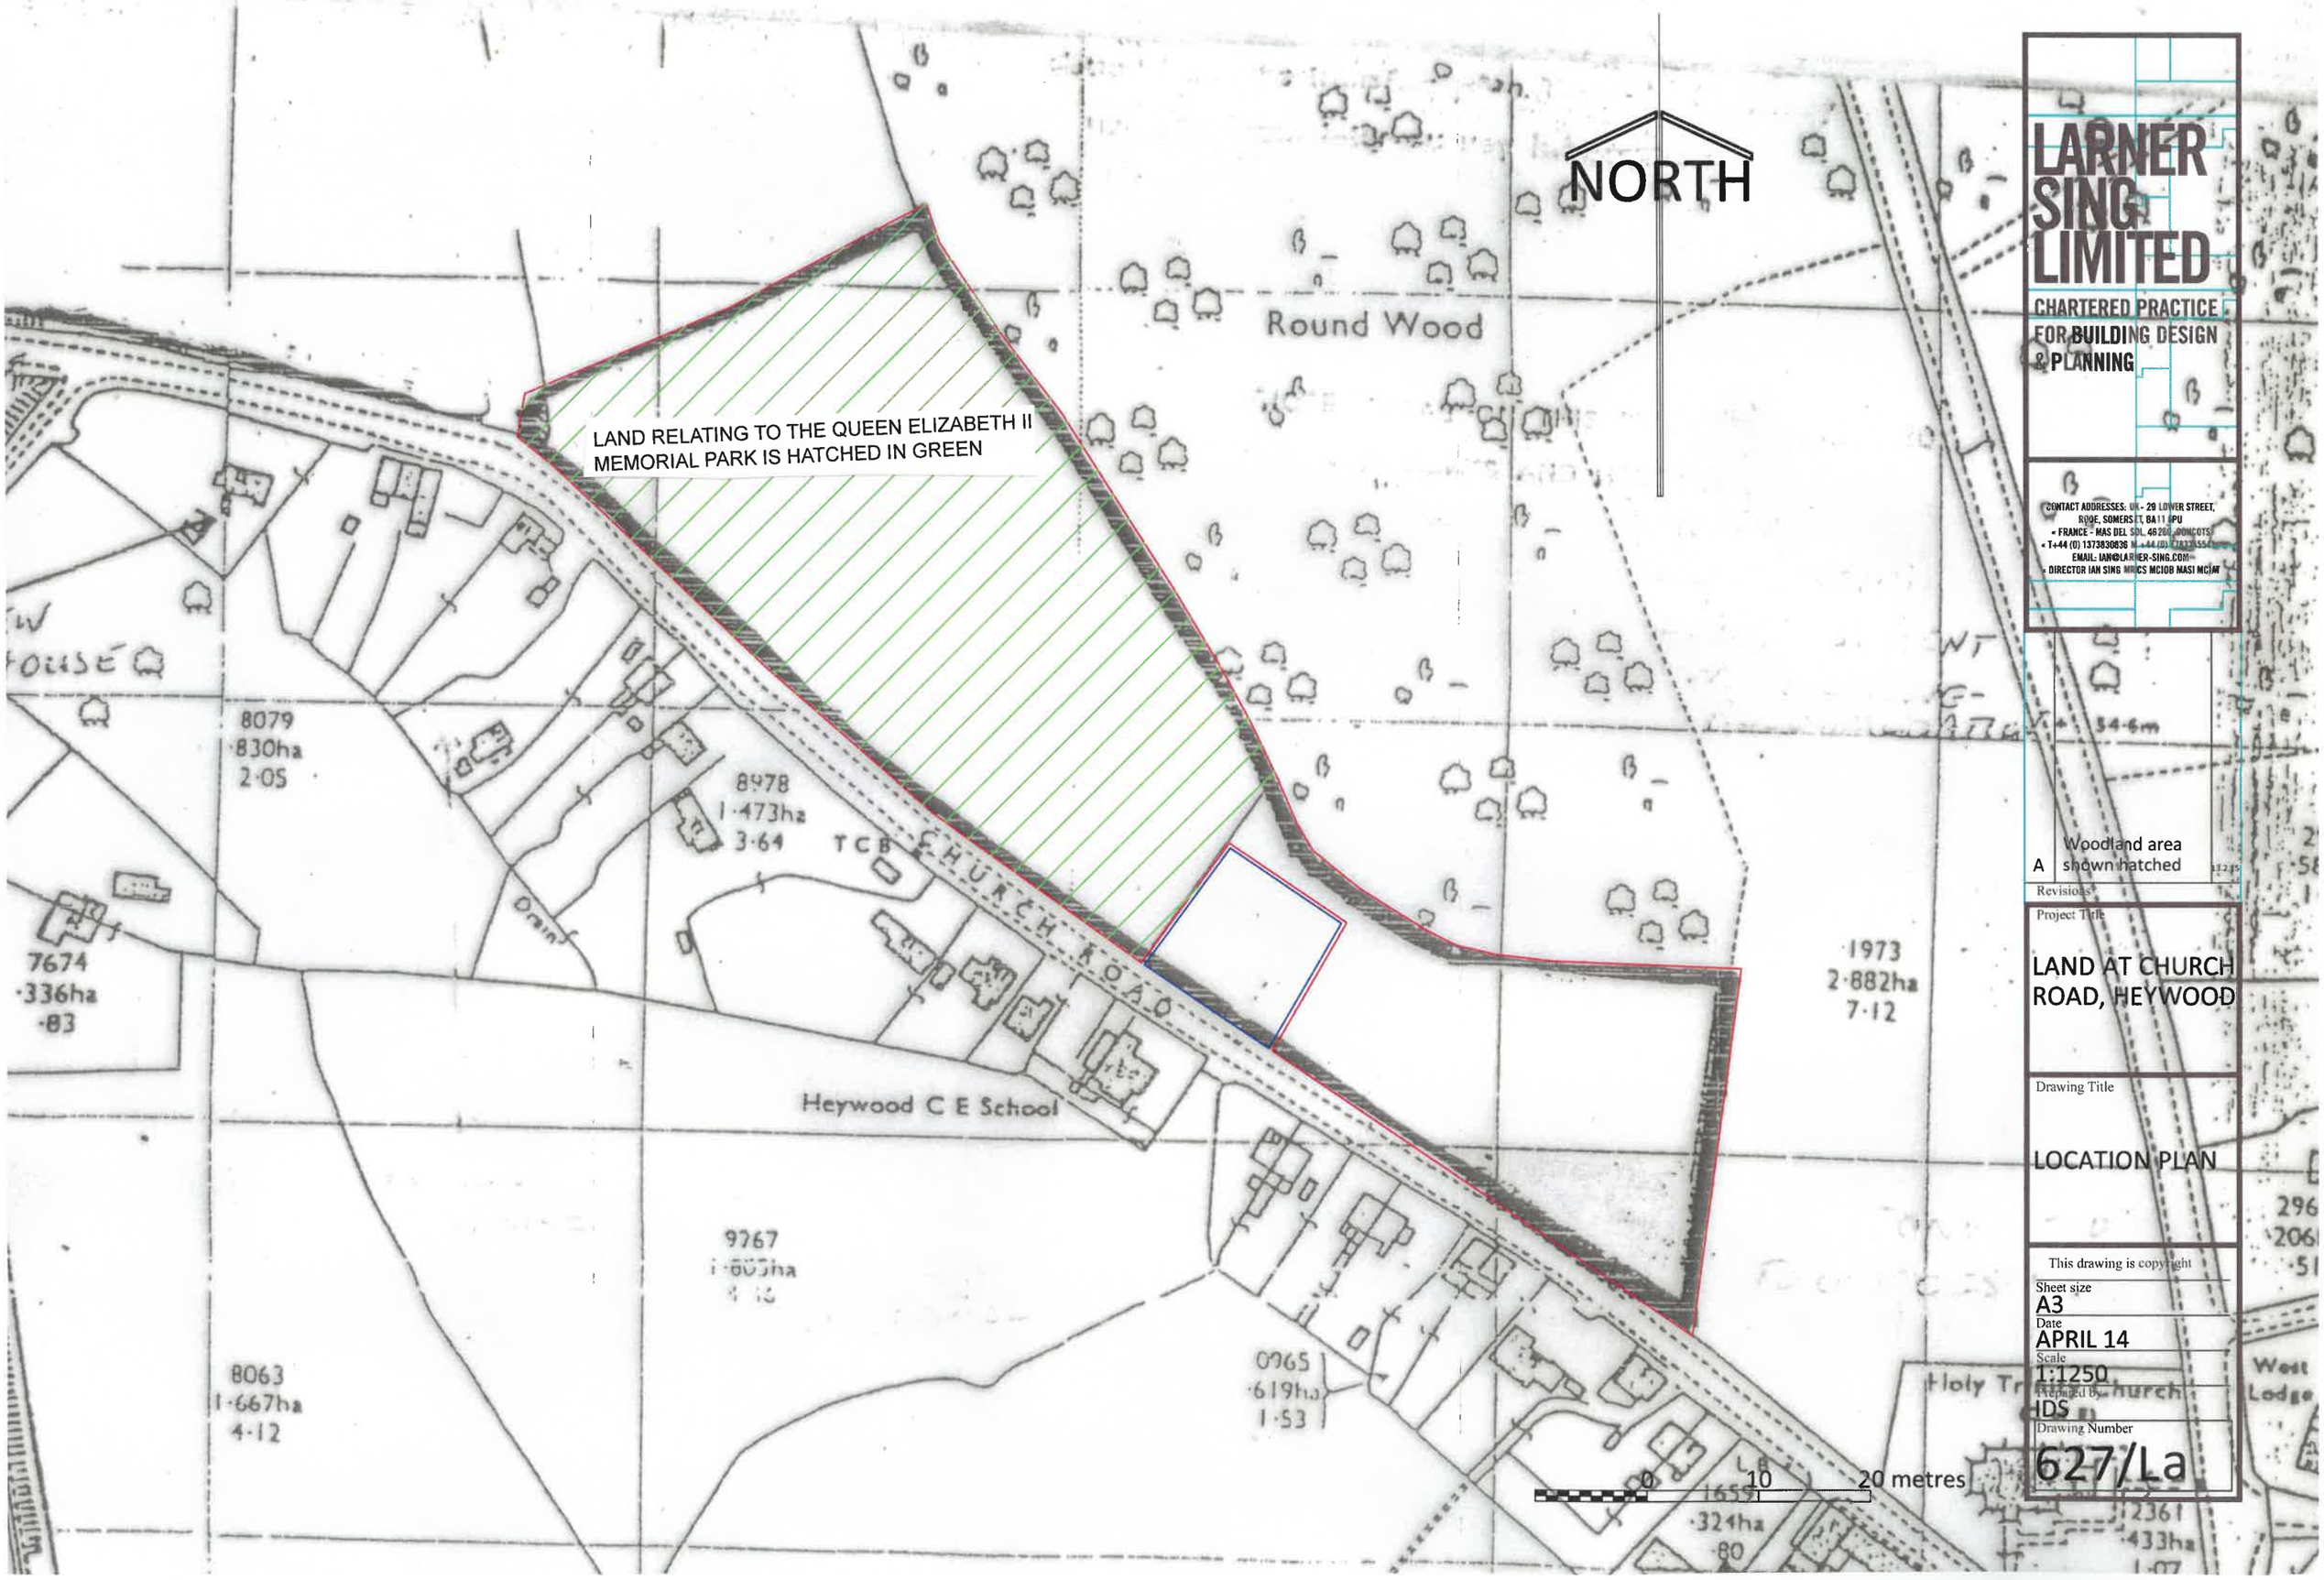
NORTH
Round Wood
LAND RELATING TO THE QUEEN ELIZABETH II
MEMORIAL PARK IS HATCHED IN GREEN
8079
·830ha
2·05
8978
1·473ha
3·64
TCB
CHURCH ROAD
Drain
7674
·336ha
·83
Heywood C E School
9767
8063
1·667ha
4·12
0965
·619ha
1·53
1973
2·882ha
7·12
54·6m
0
10
20 metres
LARNER SING LIMITED
CHARTERED PRACTICE FOR BUILDING DESIGN & PLANNING
CONTACT ADDRESSES: UK - 29 LOWER STREET, ROOE, SOMERSET, BA11 5PU
• FRANCE - MAS DEL SOL, 46260, CONCOTS
• T+44 (0) 1373830836 M +44 (0) 7783745541
EMAIL: IAN@LARNER-SING.COM
• DIRECTOR IAN SING MRICS MCIOB MASI MCIAT
A Woodland area shown hatched
Revisions
Project Title
LAND AT CHURCH ROAD, HEYWOOD
Drawing Title
LOCATION PLAN
This drawing is copyright
Sheet size
A3
Date
APRIL 14
Scale
1:1250
Prepared by
IDS
Drawing Number
627/La