THIS DRAWING IS COPYRIGHT
Contractor must take site sizes

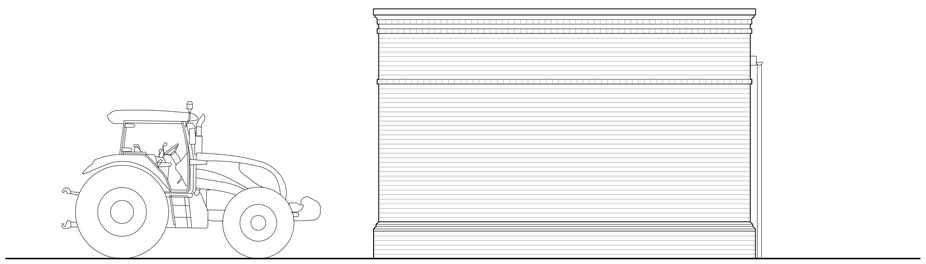

PROPOSED
SOUTH ELEVATION
SCALE 1:50

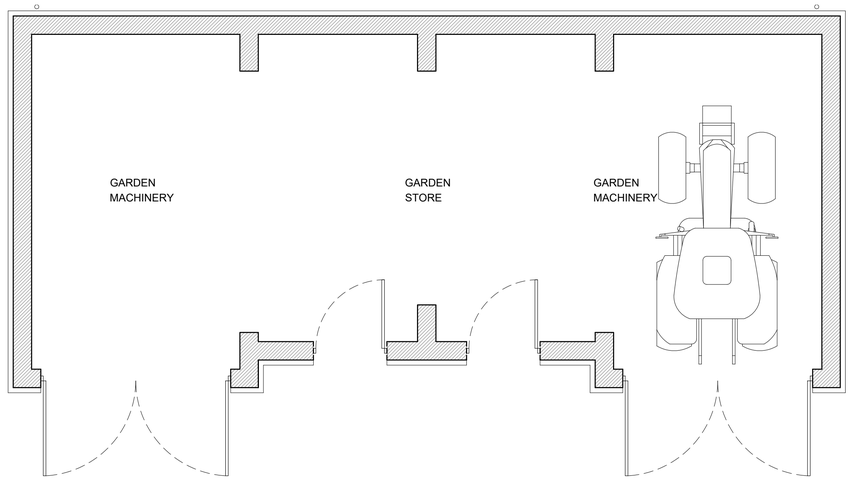

PROPOSED
GROUND FLOOR PLAN
SCALE 1:50

0 1m 2m 3m

Scale bar (1:50)

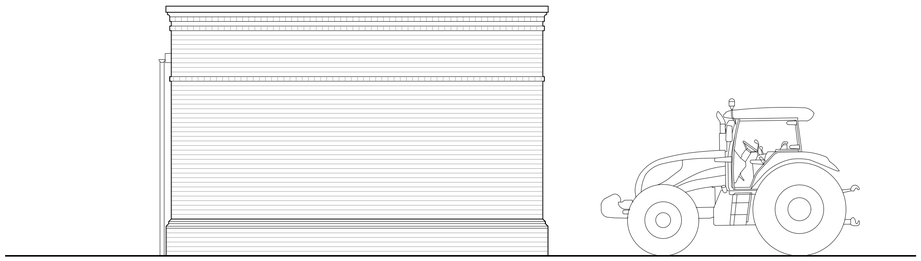

PROPOSED
NORTH ELEVATION
SCALE 1:50

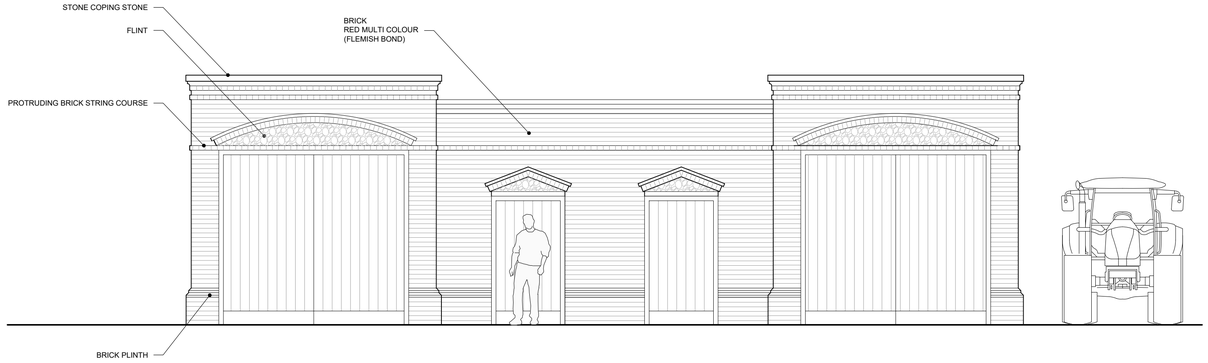

PROPOSED
WEST ELEVATION
SCALE 1:50

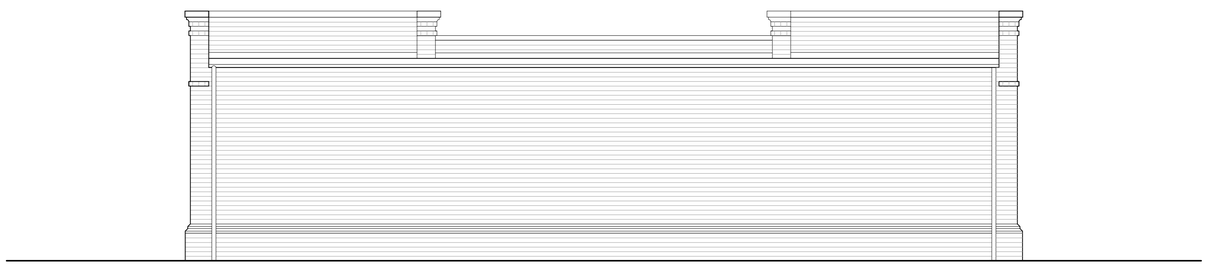

PROPOSED
EAST ELEVATION
SCALE 1:50

Rev.	Date		Init
B	01.08.23	PLANNING ISSUE	B
A	17.07.23	PEDIMENTS AMENDED	A

CLIENT
Mr P Carty

PROJECT
GARDEN MACHINERY STORE AND FOLLY
POUND HOUSE OARE

DRAWING
PROPOSED GARDEN MACHINERY STORE PLAN AND ELEVATIONS

DRAWN:	Date:	Scale:
EK	28/06/2023	as stated@ A1

Drawing number: **4096-02** Rev. **B**

DOLMAN
ARCHITECTURAL DESIGNERS BUILDING SURVEYORS
COST CONSULTANTS CDM PRINCIPAL DESIGNERS
Sussex House
Bath Road
Devizes
Wiltshire SN10 2AF
Tel: 01380 729456
Web: www.dolmansurveyors.co.uk
Email: info@dolmansurveyors.co.uk