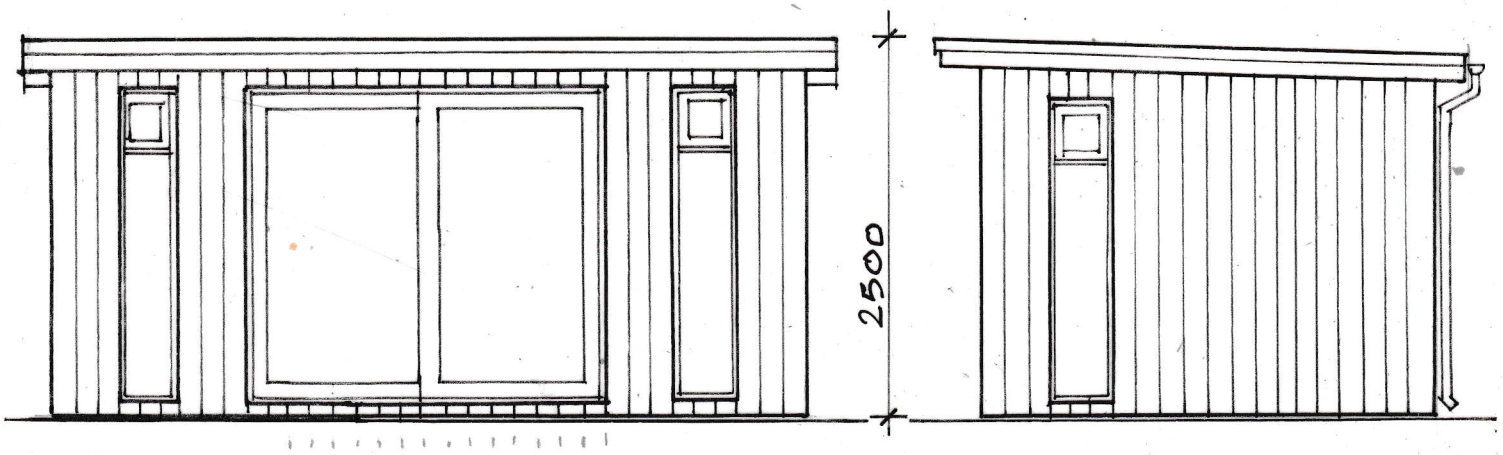

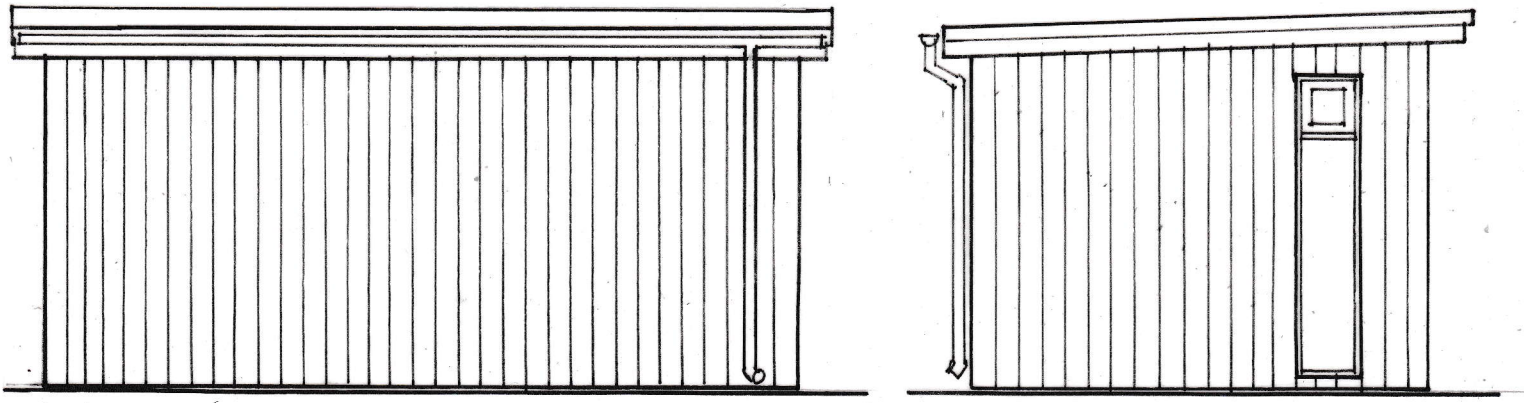

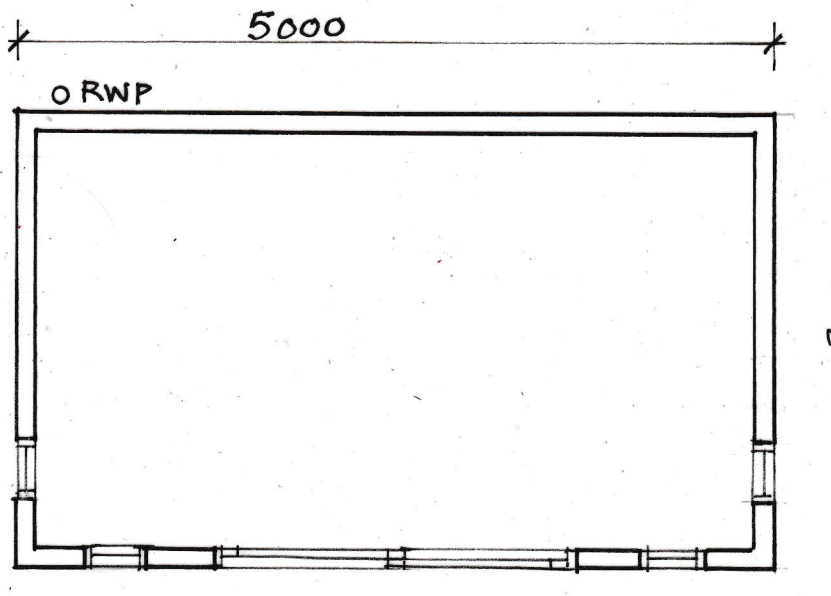

- **WALLS**
  NATURAL, OILED LARCH BOARDS
- **WINDOWS + DOORS**
  DARK GREY uPVC
- **ROOF**
  SINGLE PLY MEMBRANE WITH BLACK uPVC TRIM
- **GUTTER + RWP**
  BLACK uPVC
- **FOOTINGS**
  20 NO. GROUND SCREWS



2 Lanes End, Gastard, Wiltshire SN13 9QS	**Proposed new Garden Room** PLANS and ELEVATIONS	1:50 @ A4 August 2023	**LE-03** REV