THIS DRAWING IS COPYRIGHT
Contractor must take site sizes

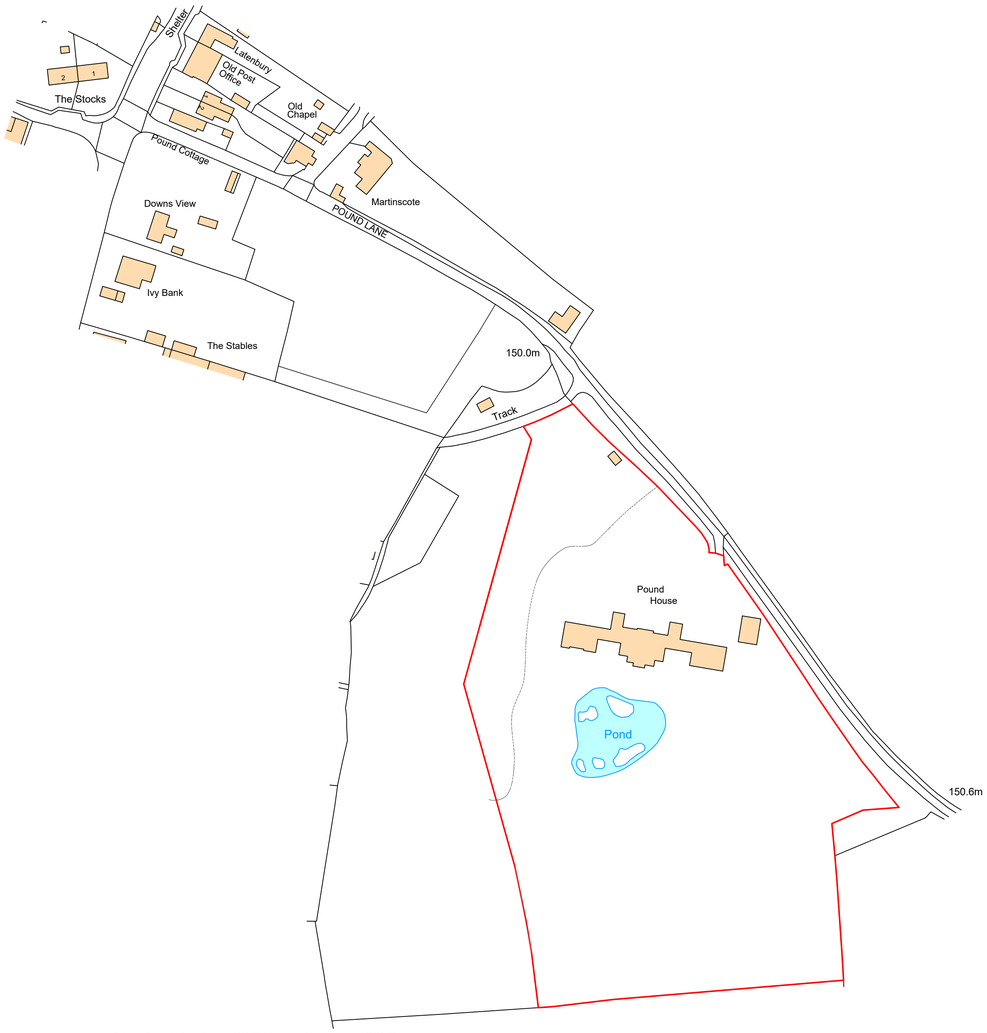

Ordnance Survey, (c) Crown Copyright 2023. All rights reserved. Licence number 100022432

SITE LOCATION PLAN
SCALE 1:1250

0 25m 50m 75m

Scale bar (1:1250)

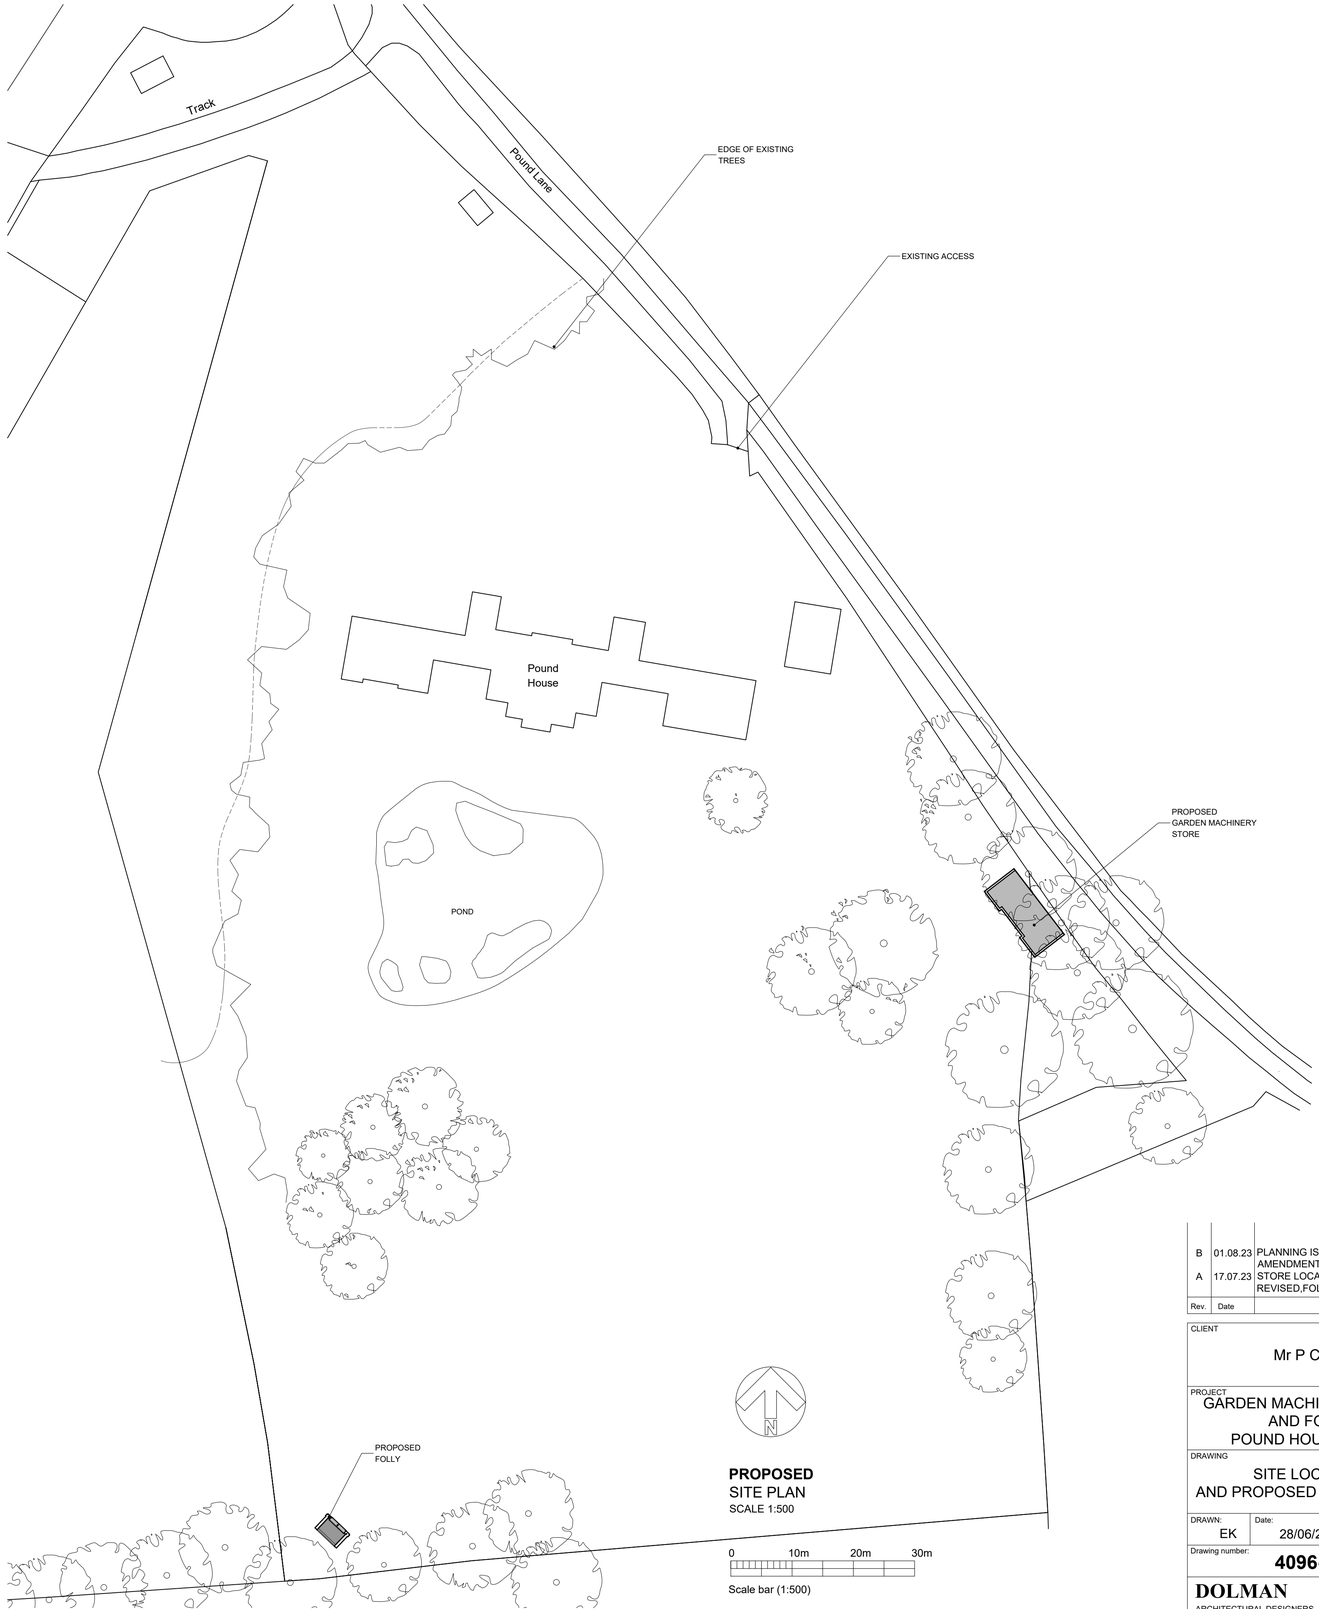

PROPOSED
SITE PLAN
SCALE 1:500

0 10m 20m 30m

Scale bar (1:500)

Rev.	Date		Init
B	01.08.23	PLANNING ISSUE. MINOR AMENDMENTS	B
A	17.07.23	STORE LOCATION REVISED,FOLLY SHOWN.	A

CLIENT
Mr P Carty

PROJECT
GARDEN MACHINERY STORE AND FOLLY
POUND HOUSE OARE

DRAWING
SITE LOCATION AND PROPOSED BLOCK PLANS

DRAWN:	Date:	Scale:
EK	28/06/2023	as stated@ A1

Drawing number: **4096-01** Rev. **B**

DOLMAN
ARCHITECTURAL DESIGNERS BUILDING SURVEYORS
COST CONSULTANTS CDM PRINCIPAL DESIGNERS
Sussex House
Bath Road
Devizes
Wiltshire SN10 2AF
Tel: 01380 729456
Web: www.dolmansurveyors.co.uk
Email: info@dolmansurveyors.co.uk