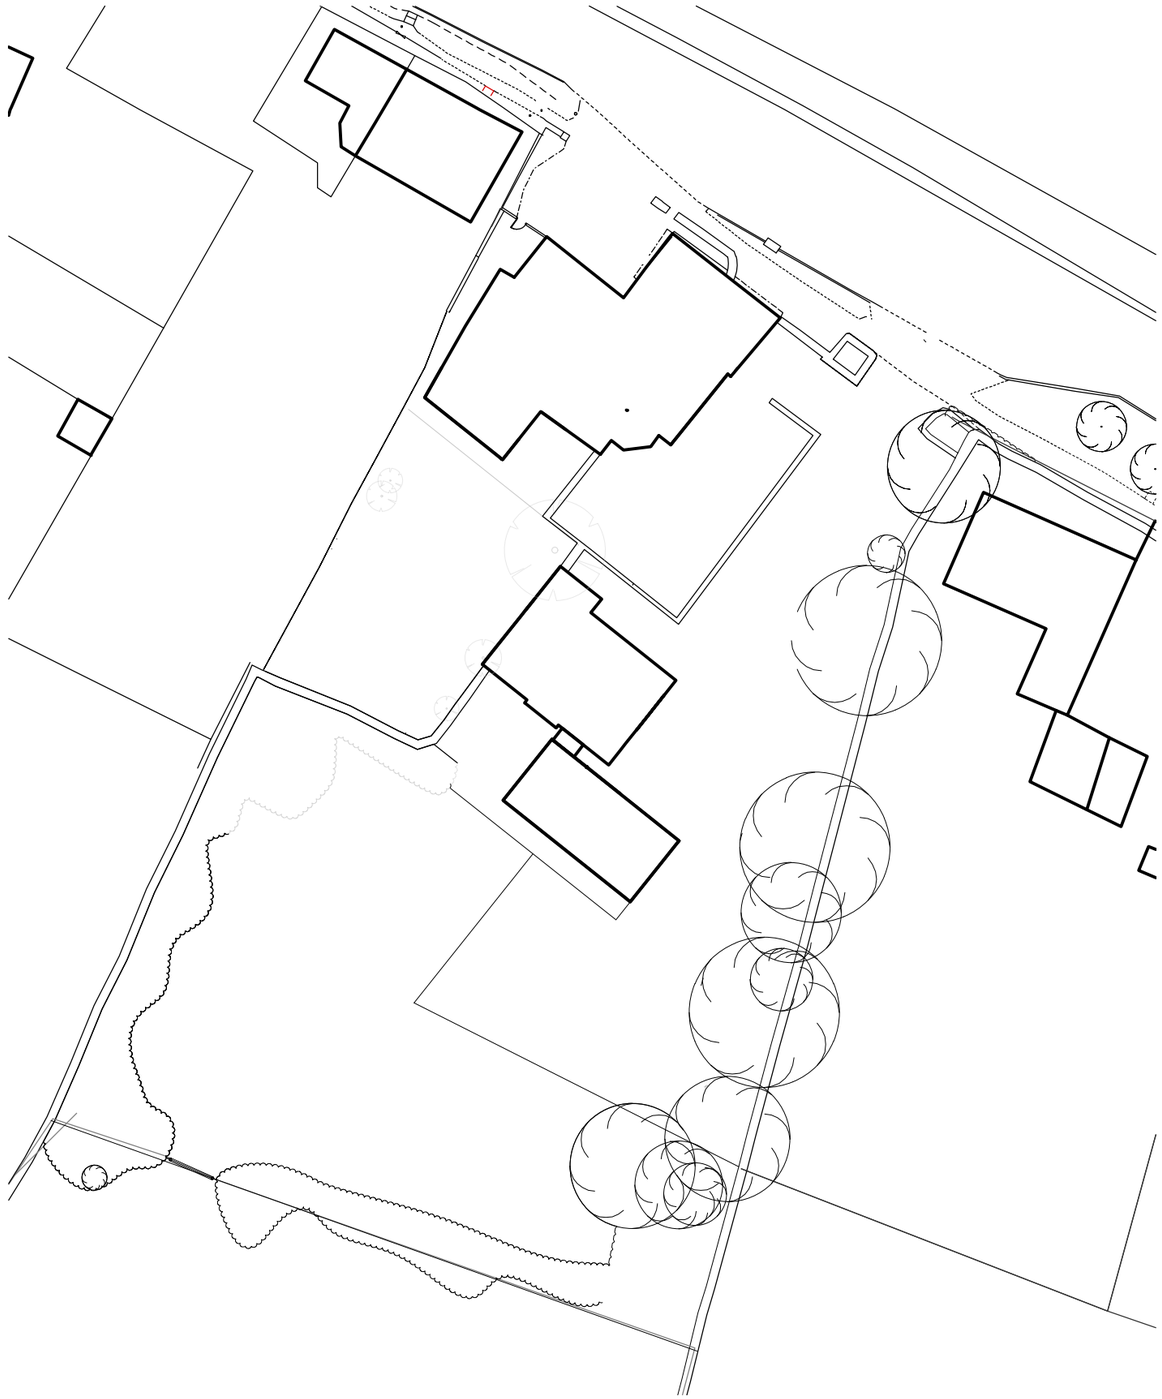

SITE PLAN

0 10 20

Metres

N

Rev	Date	Notes

lpc

TOWN AND COUNTRY PLANNING DEVELOPMENT CONSULTANTS

LPC (TRULL) LTD.,
TRULL, TETBURY, GLOUCESTERSHIRE GL8 8SQ
Tel: 01285 841433 email: admin@lpctrull.com

Client
Michelle Sames

Project
Cottles Barn,
Farleigh Wick,
Bradford on Avon BA15 2PU

Drawing
SITE PLAN - EXISTING

Date: July 2023 Scale: 1:500 @ A3

Drawing Number
LPC 4661 EX 102