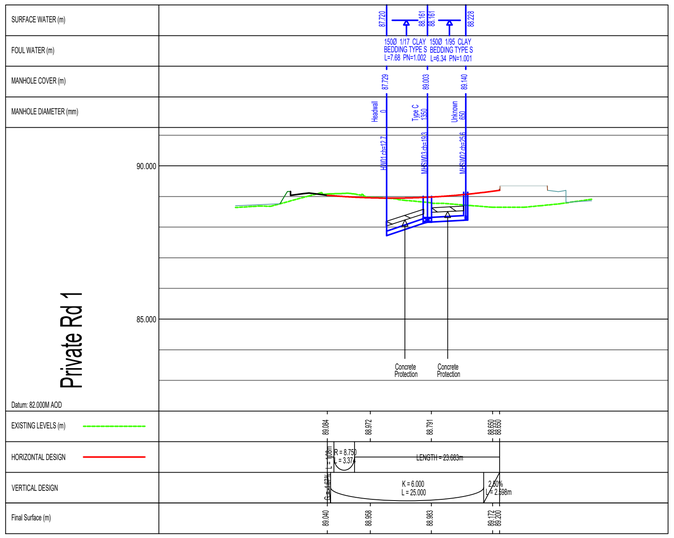

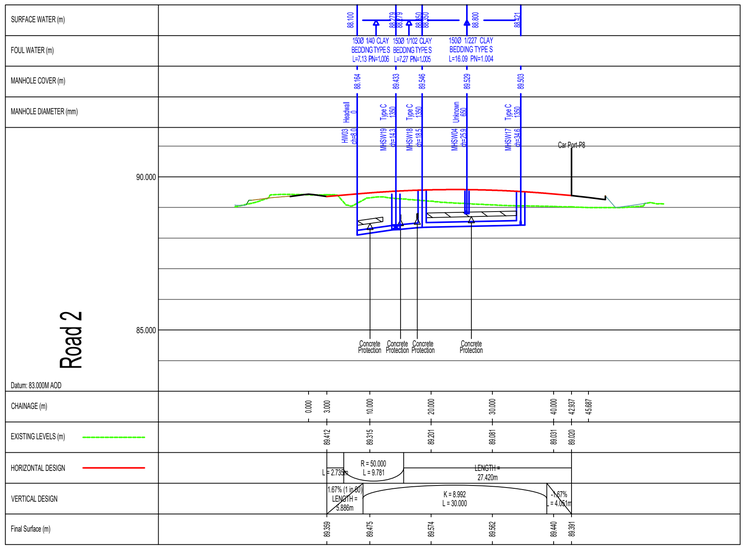

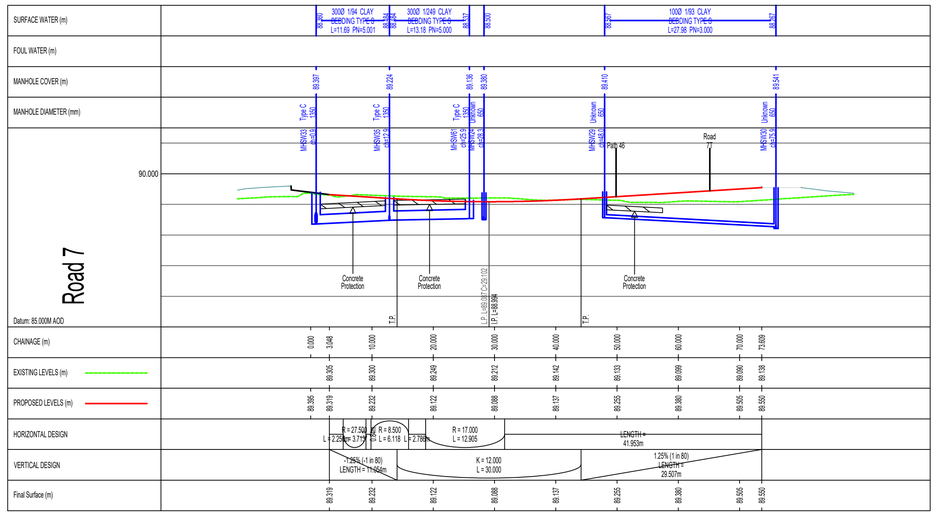

0 10 20 30 40 50
SCALE 1:500 (A1) METRES

0 5 10
SCALE 1:100 (A1) METRES

CDM RESIDUAL RISKS

The work shown on this drawing is both familiar to the designers and routinely safely built in similar circumstances by competent contractors.

Risks are not considered significant.

Relevant data is included in the Pre-Construction Information Pack.

Signed: D. HENSON Date: 01/08/2023

DO NOT SCALE THIS DRAWING FOR CONSTRUCTION PURPOSES.

CONTRACTOR TO CHECK ALL DIMENSIONS AND REPORT ALL ERRORS AND OMISSIONS TO THE ENGINEER.

Rev	Detail	By	Chk	Date
*	PRELIMINARY FIRST ISSUE	SF	DH	01.08.23

Revisions

ClarkeBond Project No.: B06163
Status: S2

Client: BEWLEY HOMES

Project: ASHTON KEYNES

Purpose of Issue: TENDER

clarkebond
MULTIDISCIPLINARY ENGINEERING CONSULTANTS
The Cocoa House
129 Cumberland Road
Bristol BS1 6UY
tel +44 (0) 117 929 2244
e-mail bristol@clarkebond.com
web www.clarkebond.com
Bristol Exeter London Darlington

Drawing Title

ROAD & SEWER LONGSECTIONS

PRIVATE ROAD 1, ROAD 2 ROAD 6, AND ROAD 7

Project	Originator	Volume	Level	Type	Role	Drg No.
B06163	CLK	XX	XX	DR	C	0561

Scale	Date	Revision
H: 1:500; V: 1:100	08/2023	*

Drawn	Checked	Sheet Size
SF	DH	A1

© This drawing may not be copied without prior written permission.