

Ravensroost Stables. **Elevations**

Issue – 2

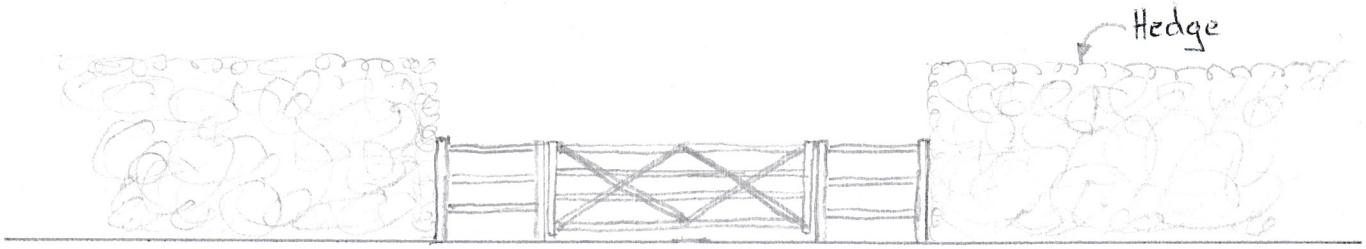

PROPOSED EAST ELEVATION

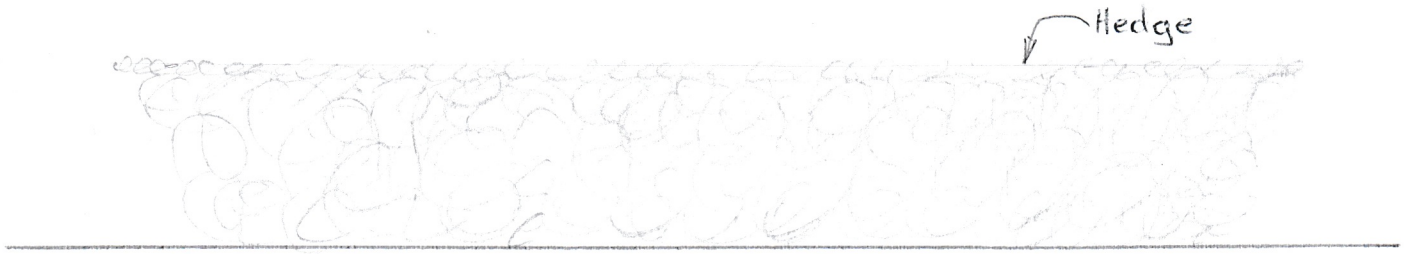

EXISTING EAST ELEVATION

Scale 1:100 @ A4

0 5
metres