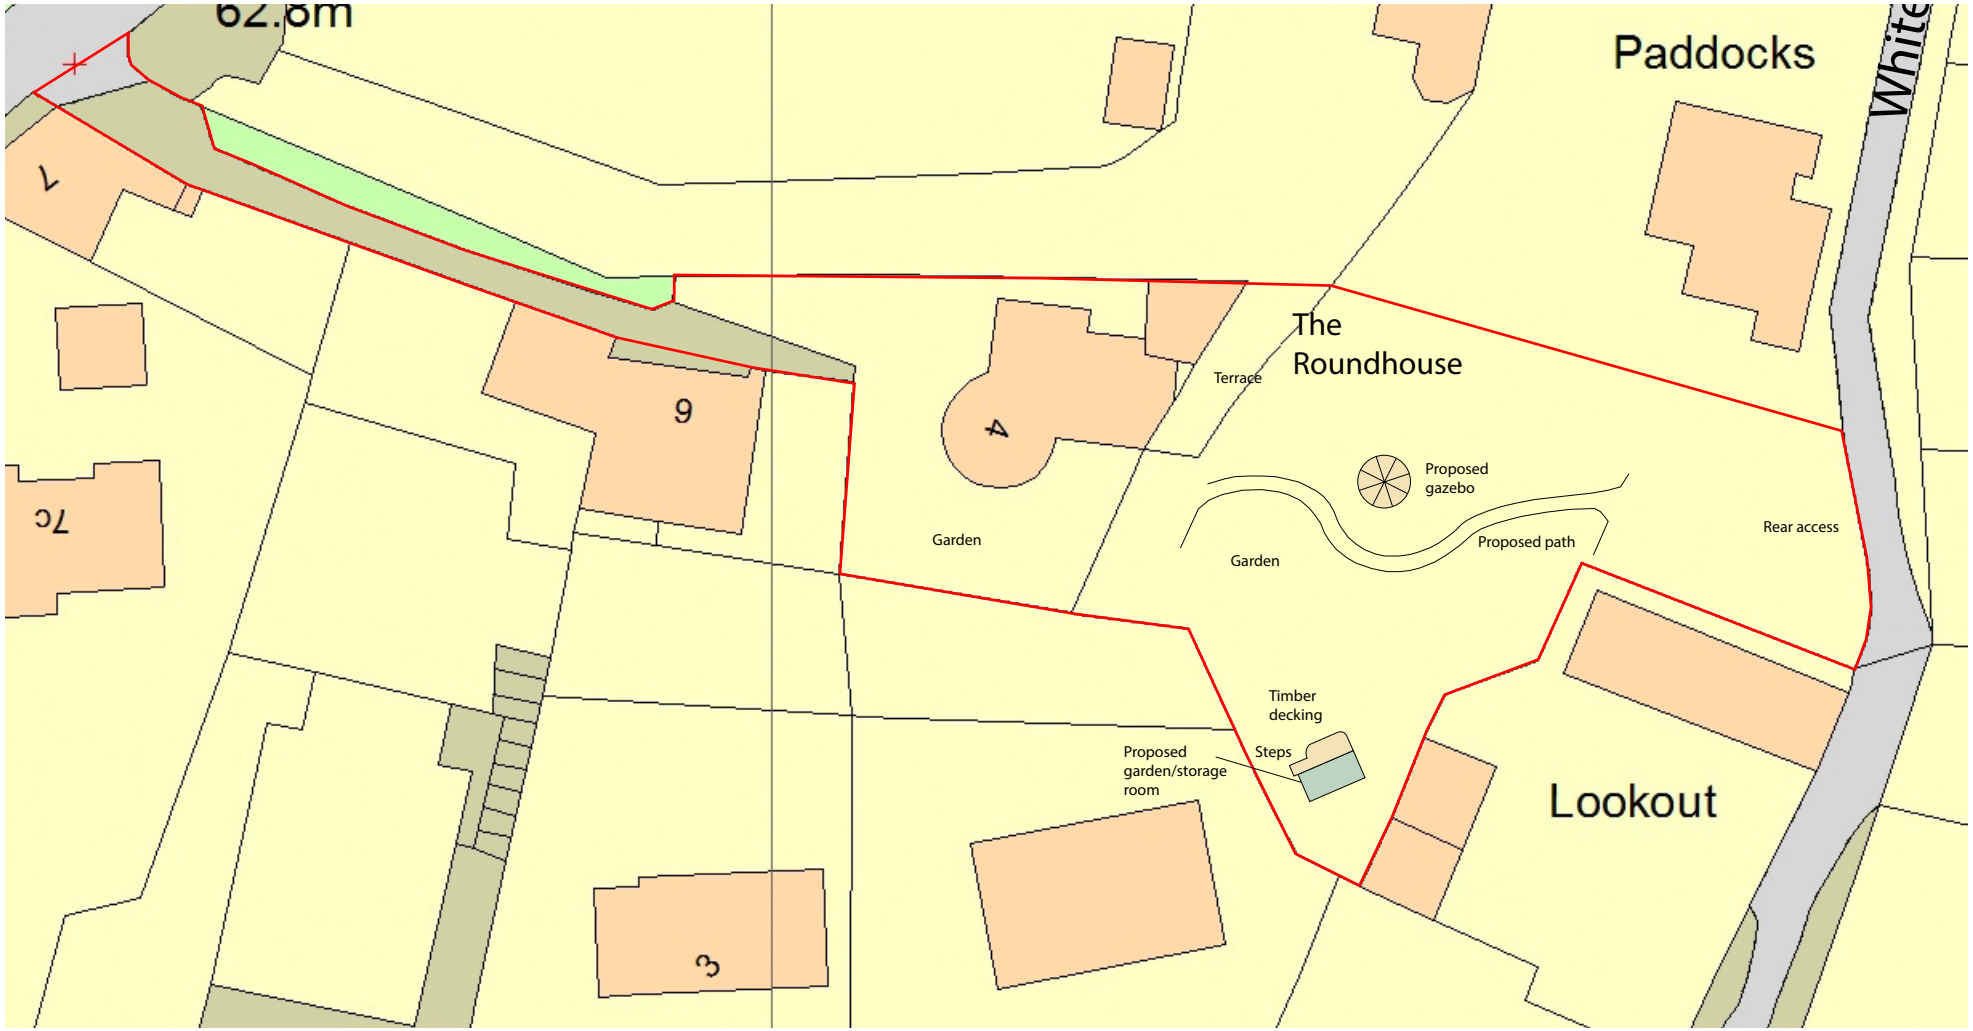


10m 20m 30m 40m

N

The Roundhouse
4 Masons Lane
Bradford on Avon
BA15 1QN

Site Plan Proposed
1:500 on A4

2023-02

Whiteacre Planning