


Filename: 01_01_Existing_Proposed_Floorplan.pdf

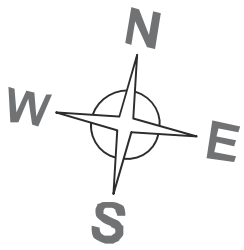


Existing Base Layout Plan

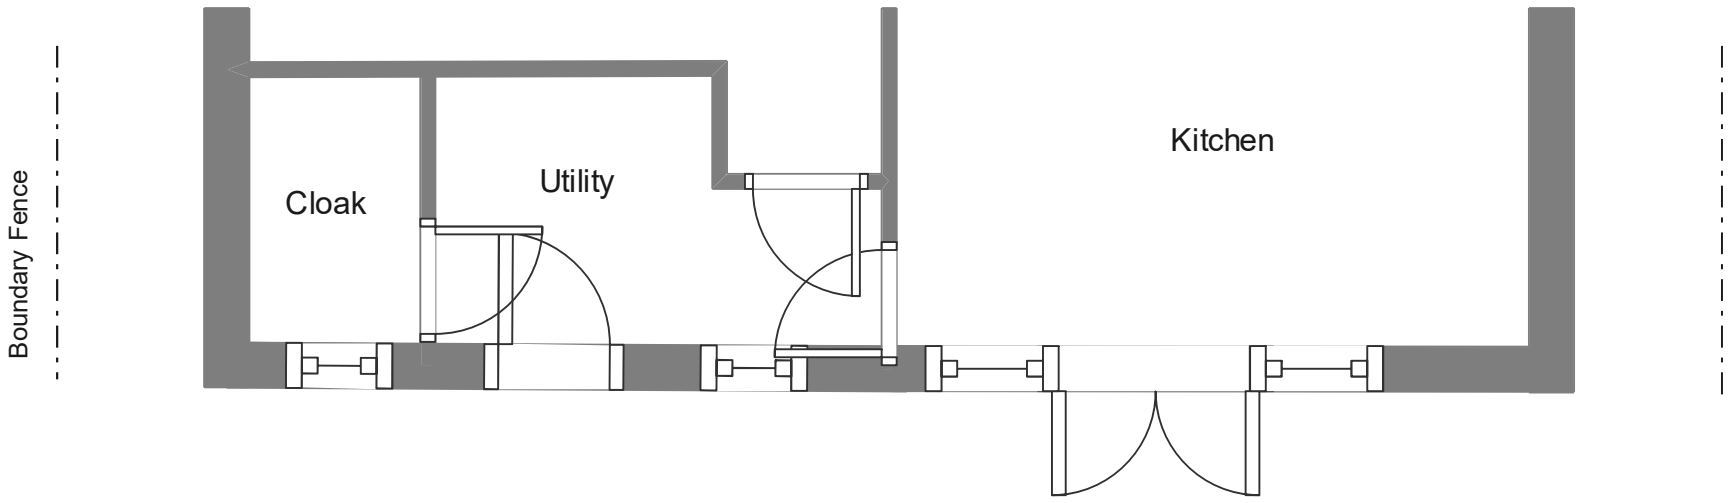

Proposed Base Layout Plan

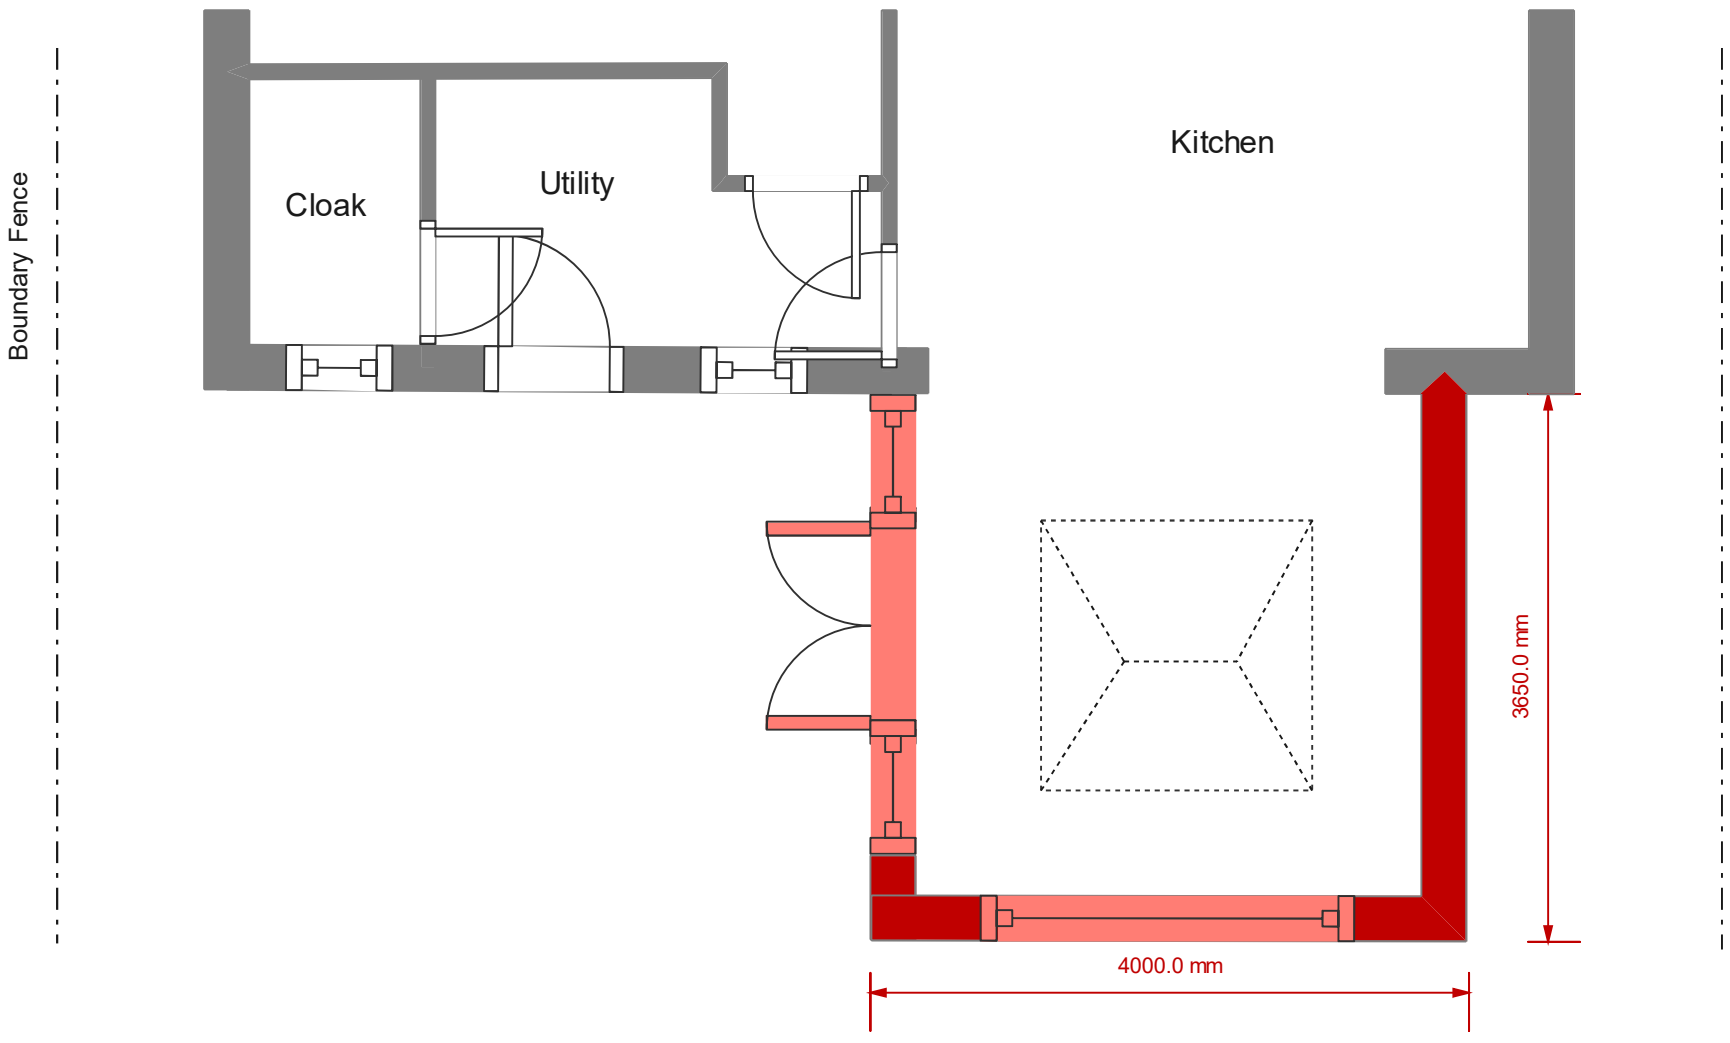

Scale Bar

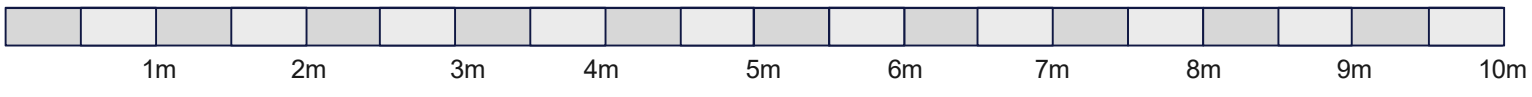

Scale 1: 50 Page Size: A3