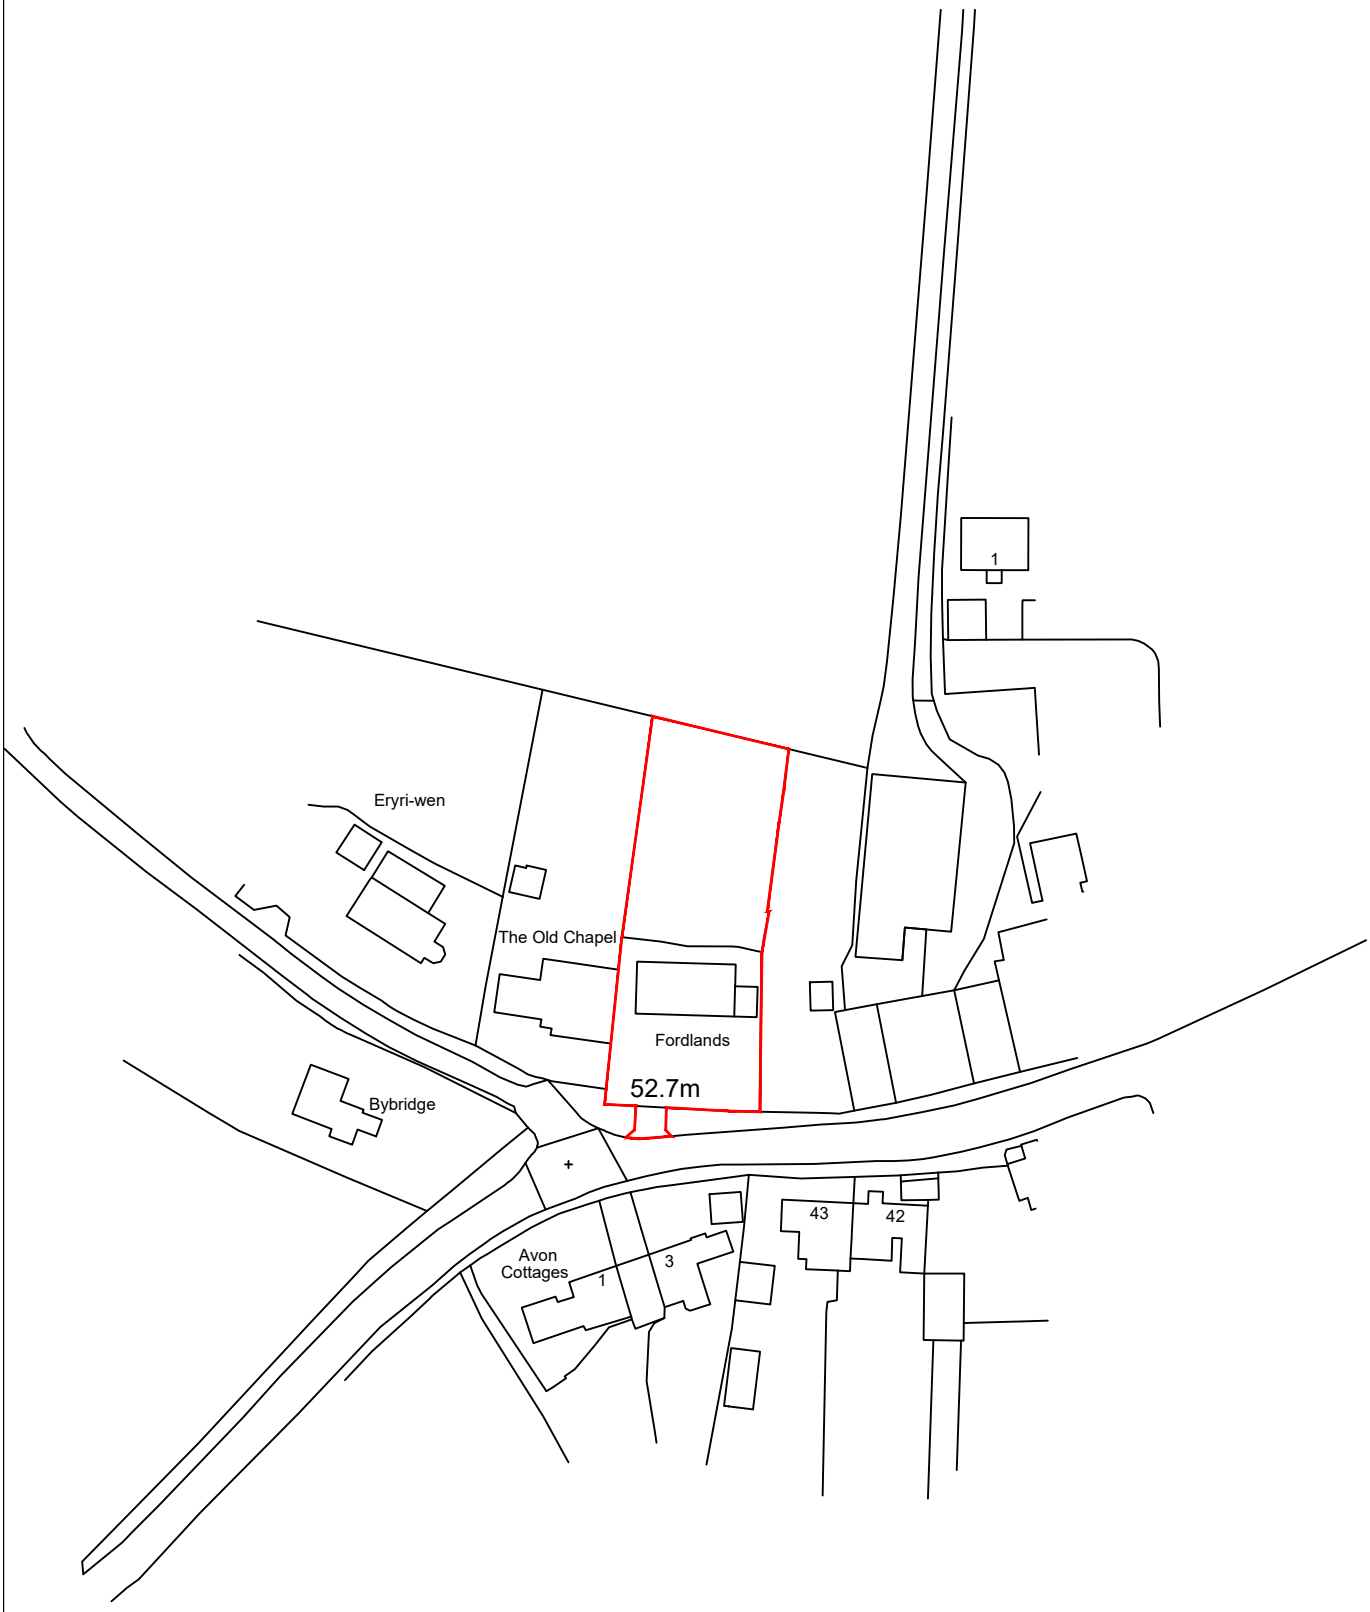



Ordnance Survey (c) Crown Copyright 2023. All rights reserved. Licence number 100022432

SCALE 1:1250

0 10m 20m 30m 40m 50m


- All drawings are copyright
- Report all discrepancies to project administrator
- Do not scale drawing for construction purposes
- All dimensions to be checked on site


Project Title
Fordlands, Main Road
Christian Malford
Chippenham
SN15 4BB

Client
-


Ian Sullivan Architecture Ltd
101 Victoria Road, Swindon, Wiltshire SN1 3BD.
Tel/Fax 01793 612663 - E-mail: info@iansullivanarchitecture.co.uk


Drawing Title
LOCATION PLAN

| Job No | Drawing No | Rev |
|---|---|---|
| 3050 | 001 | - |

| Scale | Drawn | Chkd | Date |
|---|---|---|---|
| 1 : 1250 @ A4 | OS | ISA | July 2023 |