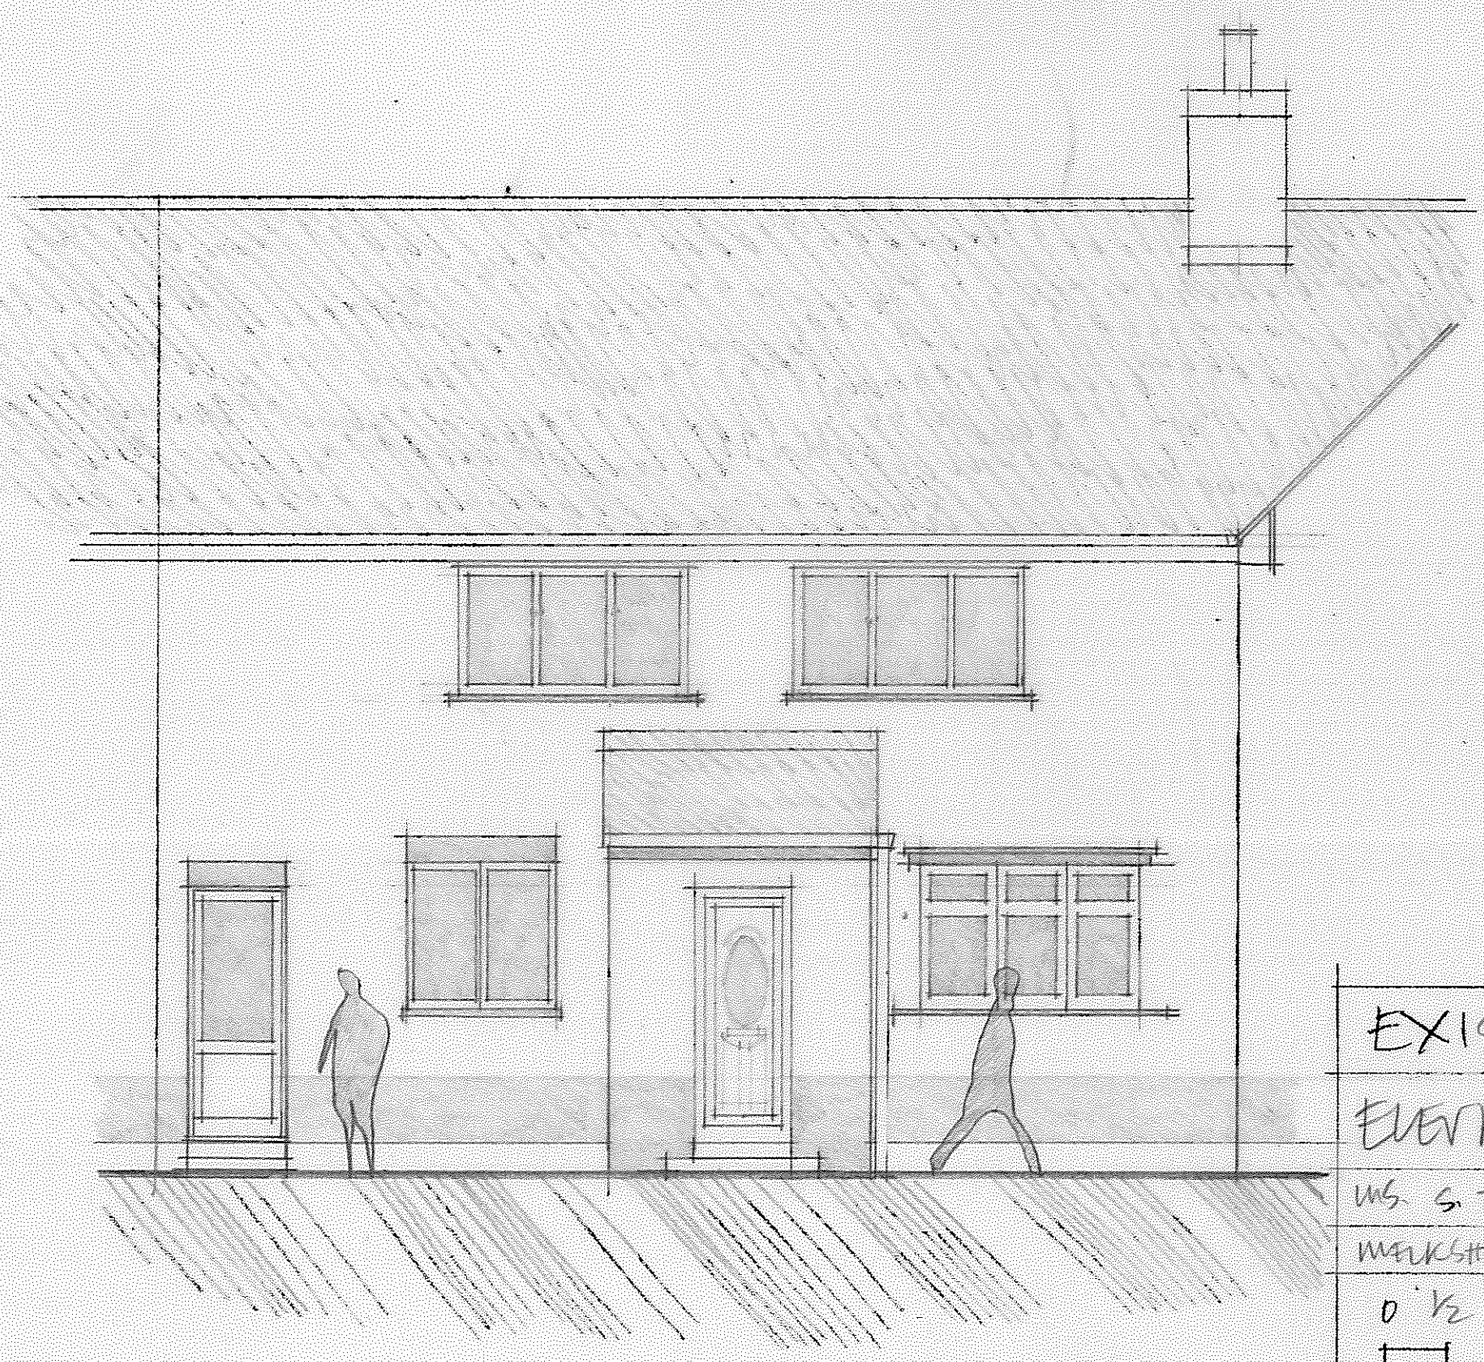


DRAWING NO.

4

EXISTING FRONT ELEVATION

SCALE 1:50 @ A3

MS. S. TUTTLE, 44 LITTLEJOHN AVENUE MELKSHAM, WILTSHIRE SN12 7AW

0 ½ 1 2 5M