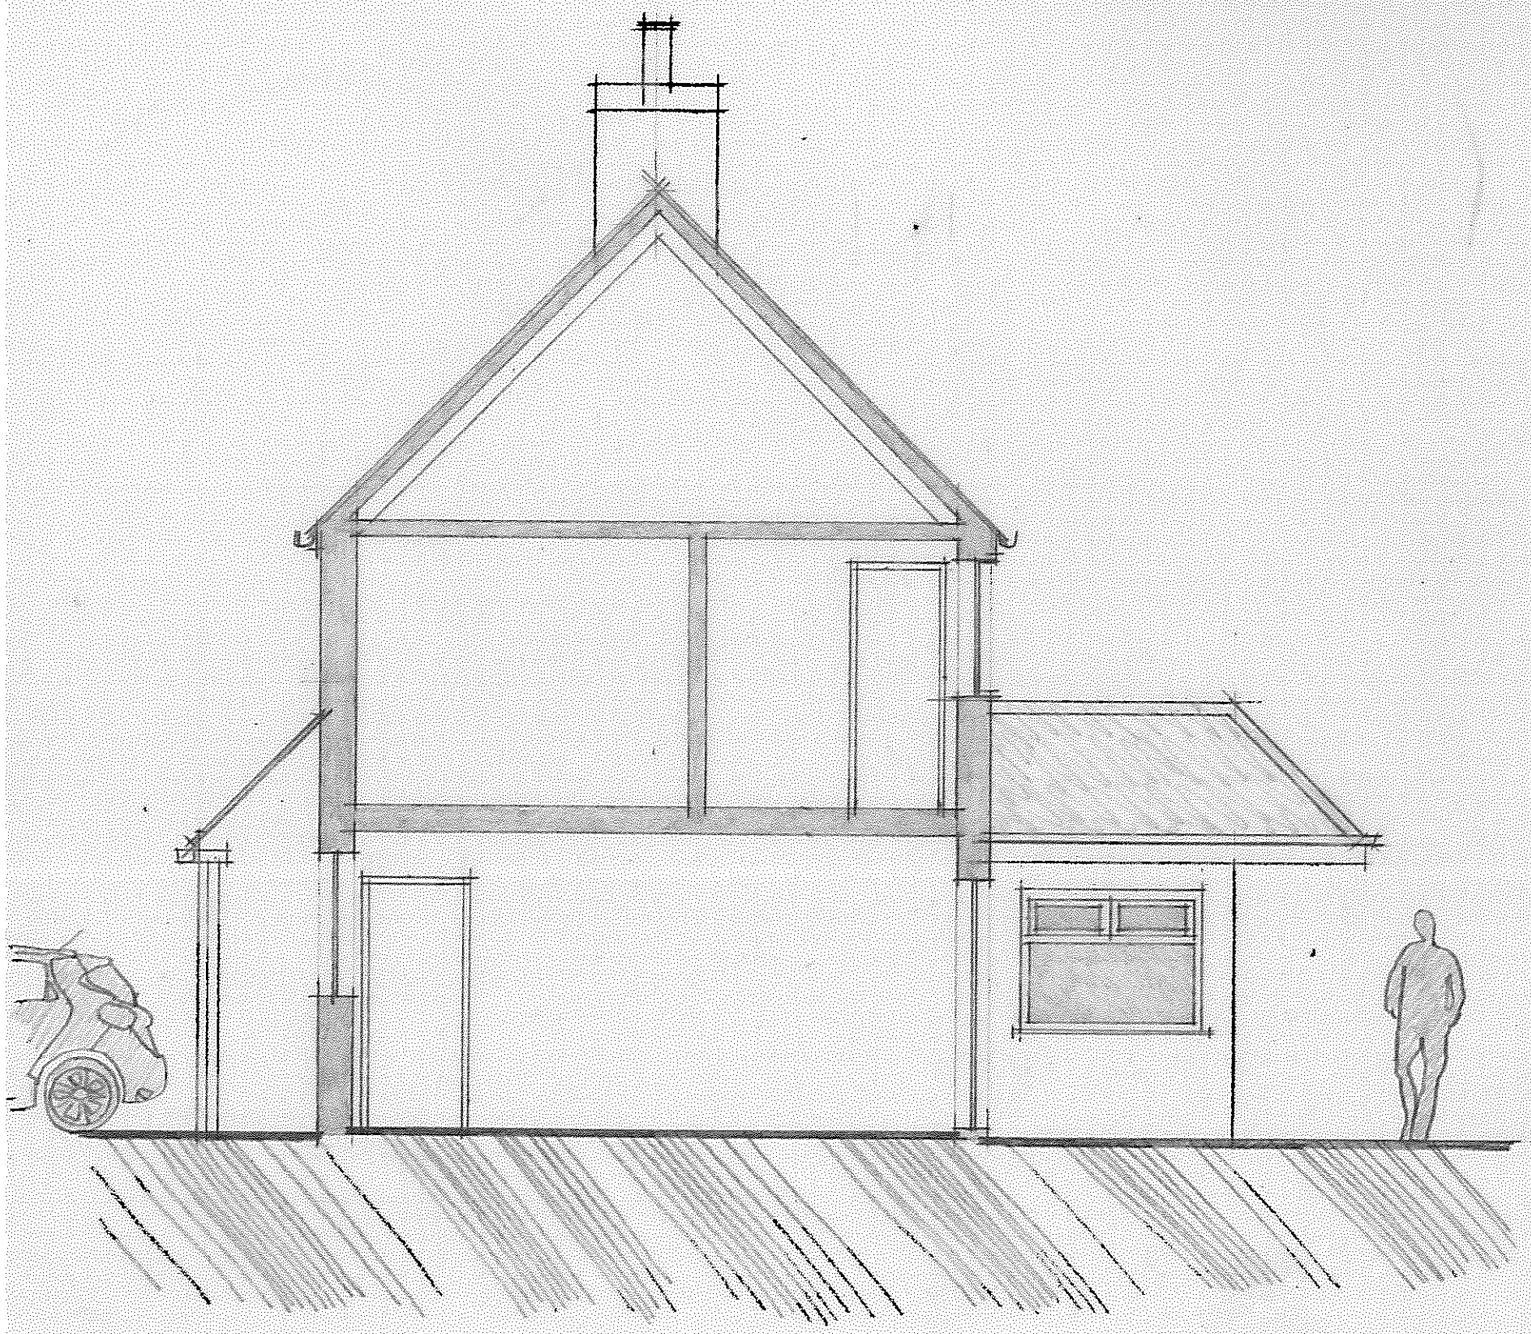


DRAWING NO.

6

EXISTING SOUTH ELEV. /SECTION A-A

SCALE 1:50@A3

MS. S. TUTTE, 44 LITTLEJOHN AVENUE

WEEKSHAM, WILTSHIRE, SN12 7AW

0 ½ 1 2 5M