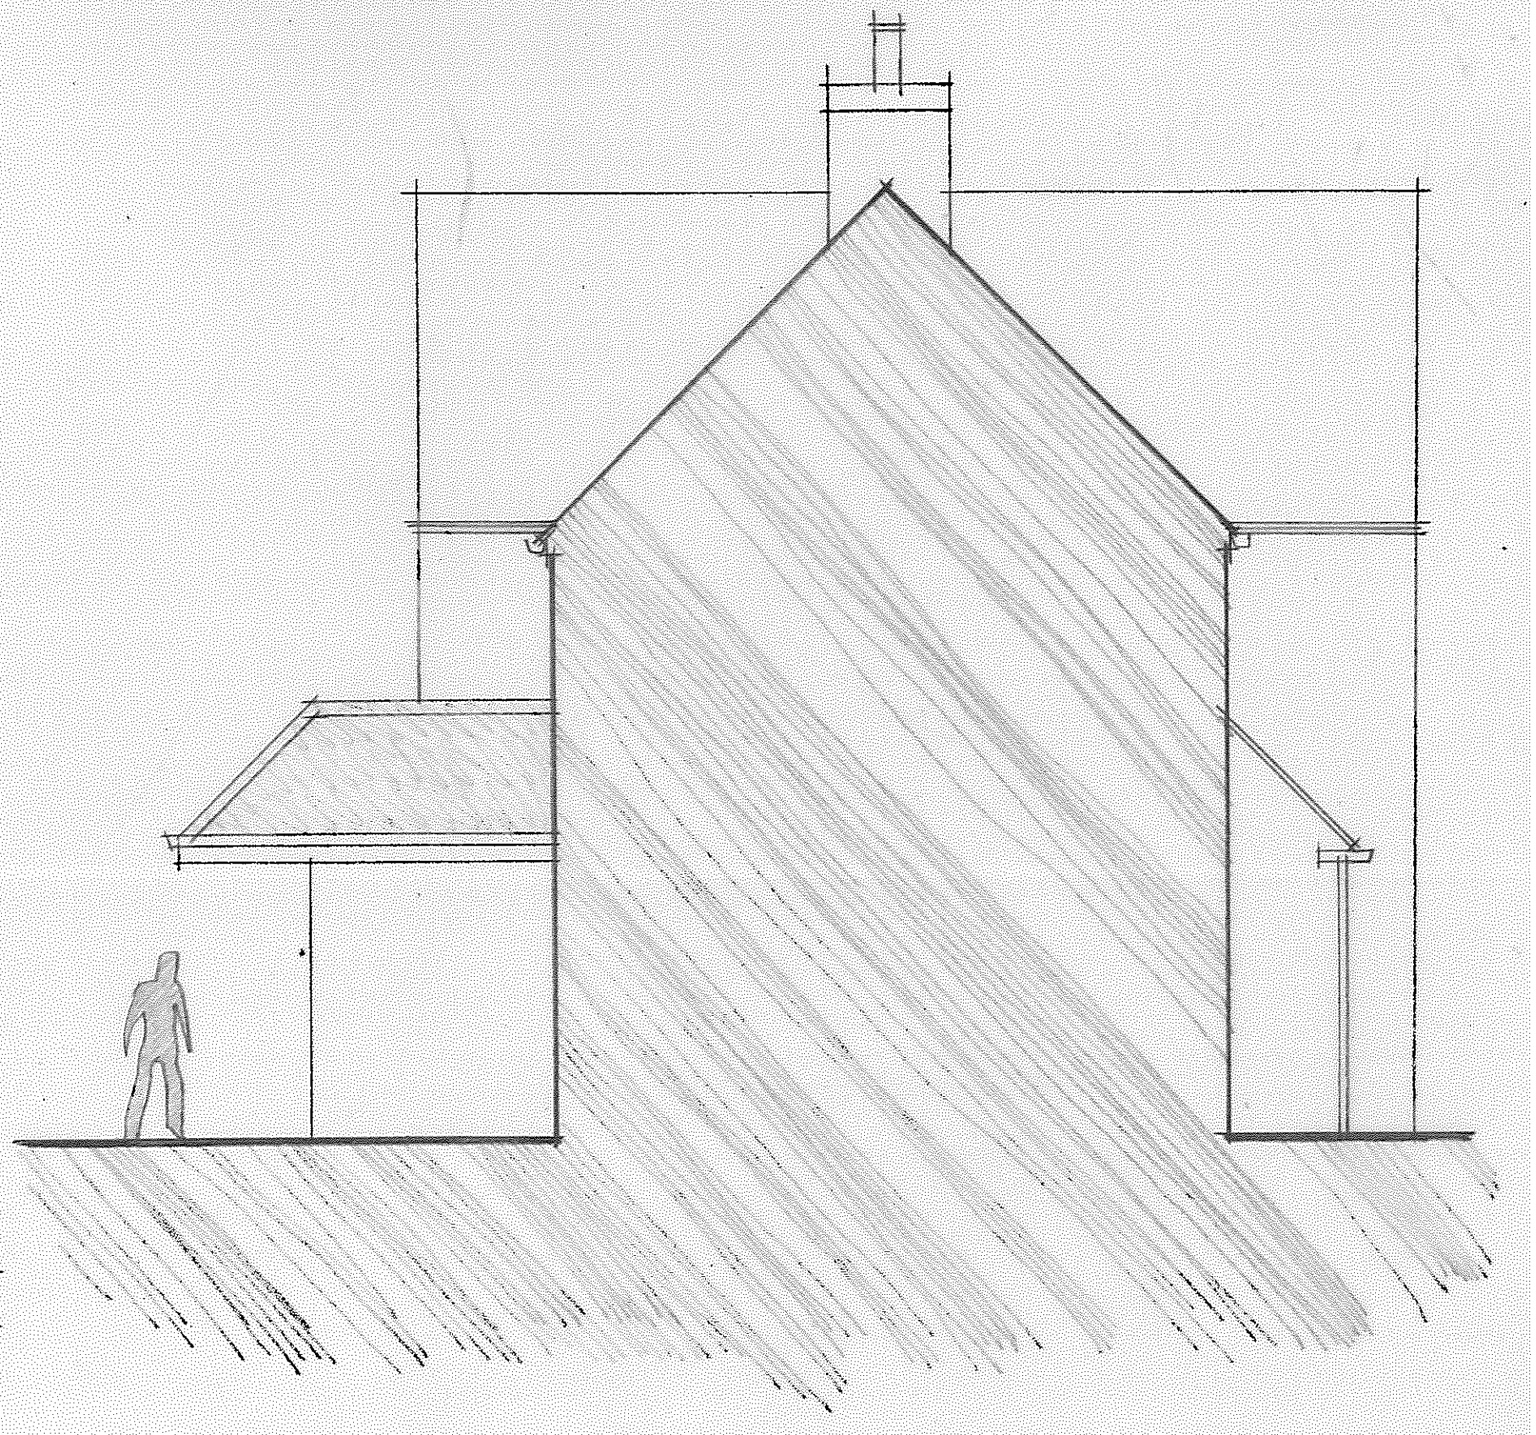


DRAWING NO.

7

EXISTING NORTH ELEVATION SCALE 1:50@A3

MR. S. TUTTLE, 44 LITTLEJOHN AVENUE MELKSHAM, WILTSHIRE, SN12 7AW

0 ½ 1 2 5M