
Existing roof covered in granular finish double roman concrete tiles

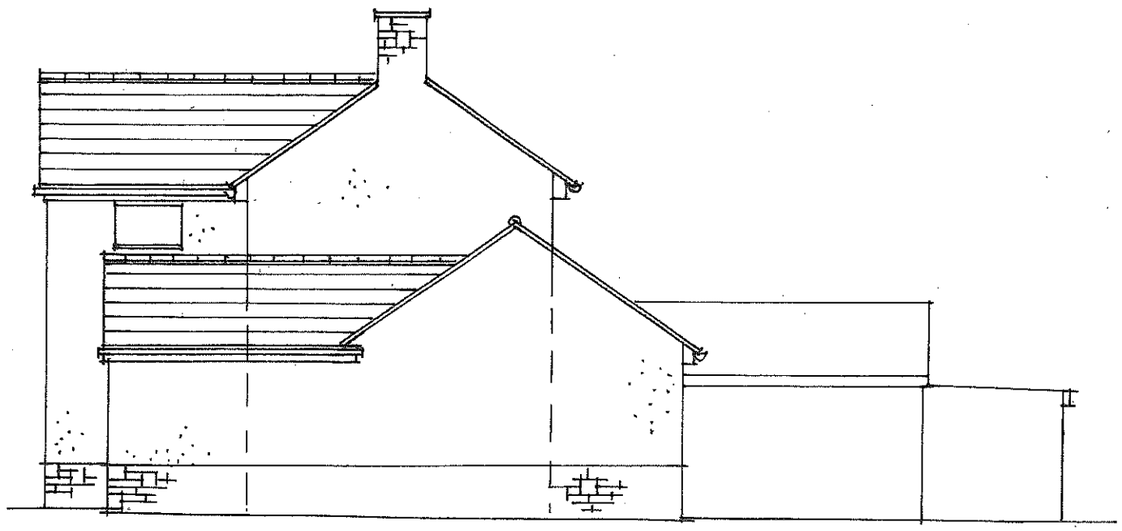

Existing windows, doors and frames in rosewood/brown and white Upvc

NORTH ELEVATION

Existing walls finished in off white tyrolean cullamix render with Cotswold Tooled Bradstone features and skirt



EAST ELEVATION

© copyright

Vines & Lipscombe Design Group

Architectural & Town Planning Consultants

3 Wardour Road
Chippenham
Wiltshire SN14 0PA

Tel + 44 (0) 1249 657695
Tel + 44 (0) 7785 717665
Email vinesandlipscombe@gmail.com

Vivian A Vines MBE Vines & Lipscombe Design Group Established 1972

ARCHITECTURAL DESIGN TOWN & COUNTRY PLANNING
DEVELOPMENT PLANNING & BUILDING CONSULTANTS
RESIDENTIAL . COMMERCIAL . INDUSTRIAL . LEISURE . AGRICULTURE

Client

MR & MRS K BROWN

Site

GRAFTON HOUSE
PLOUGH LANE
KINGTON LANGLEY
WILTSHIRE SN15 5PS

Job Title

EXTENSIONS & ALTERATIONS TO EXISTING DWELLING

Drawing Title

EXISTING
NORTH ELEVATION (Rear)
EAST ELEVATION (Side)

Scale: 1:100 Date: June 2023

Drawn: VAV Page Size: A3

Scale Bar 1:100 0 1 2 3 4 5 6 7

Drawing No 2023 - 01 - 4